



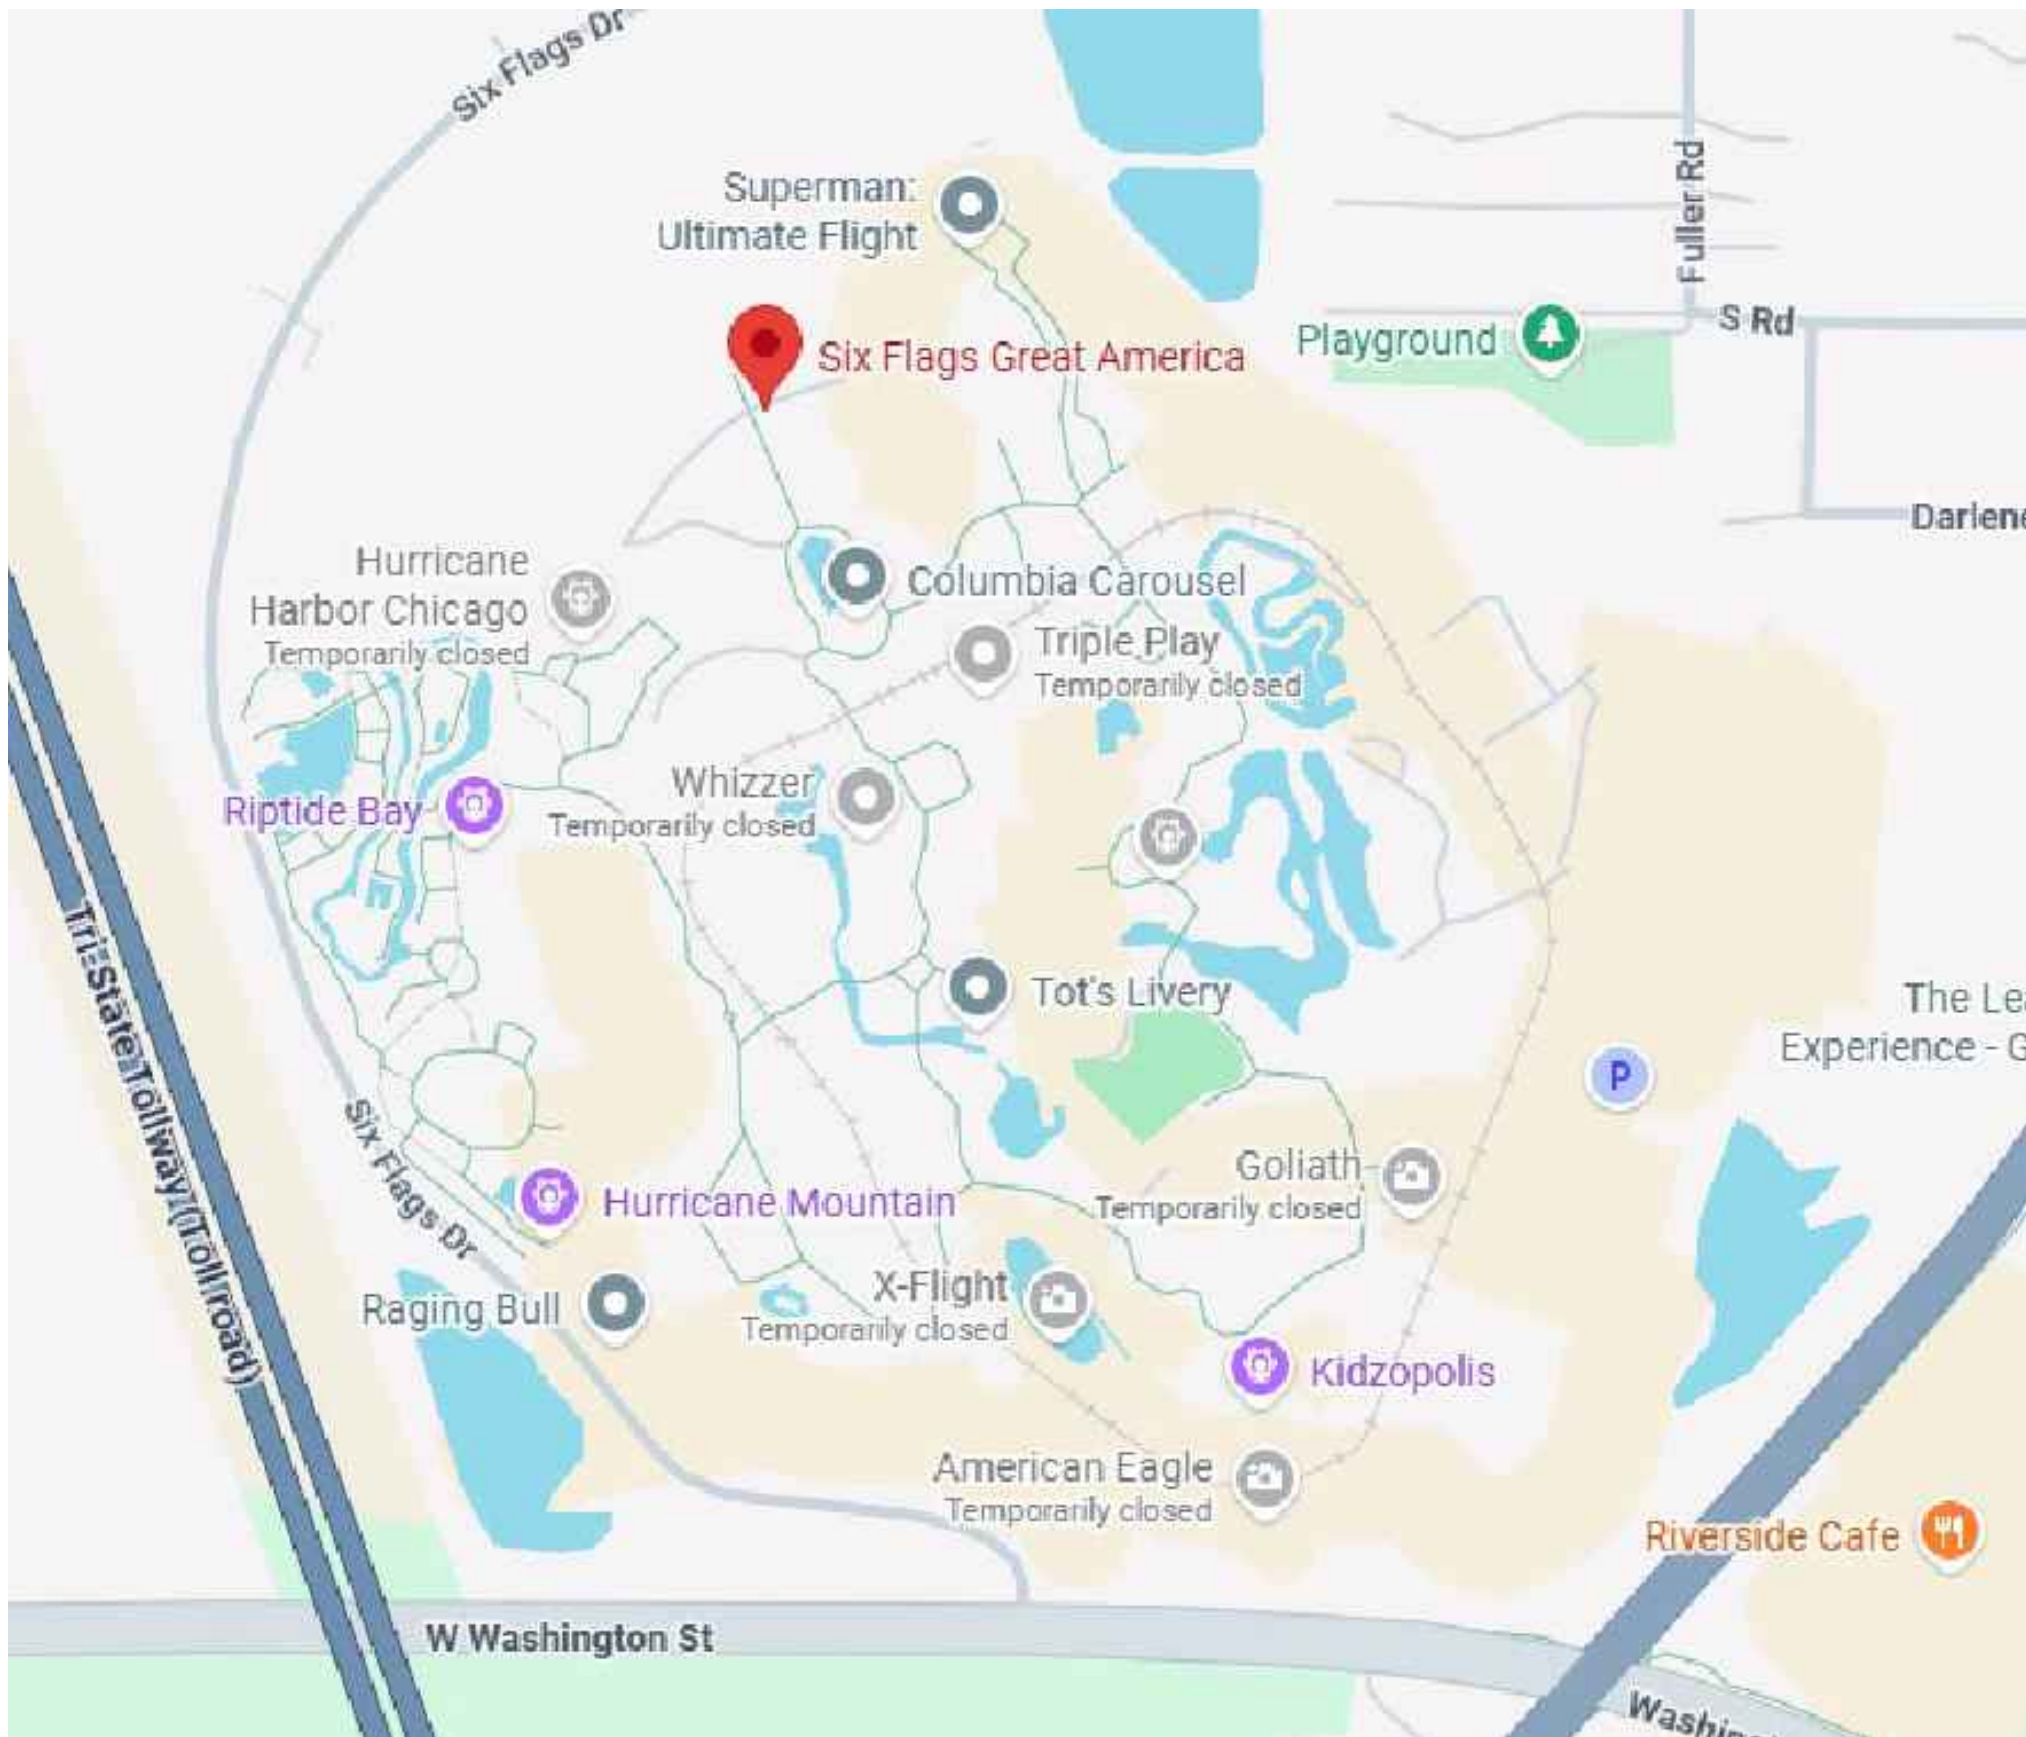

SITE PLAN
NOT TO A SCALE

NORTH

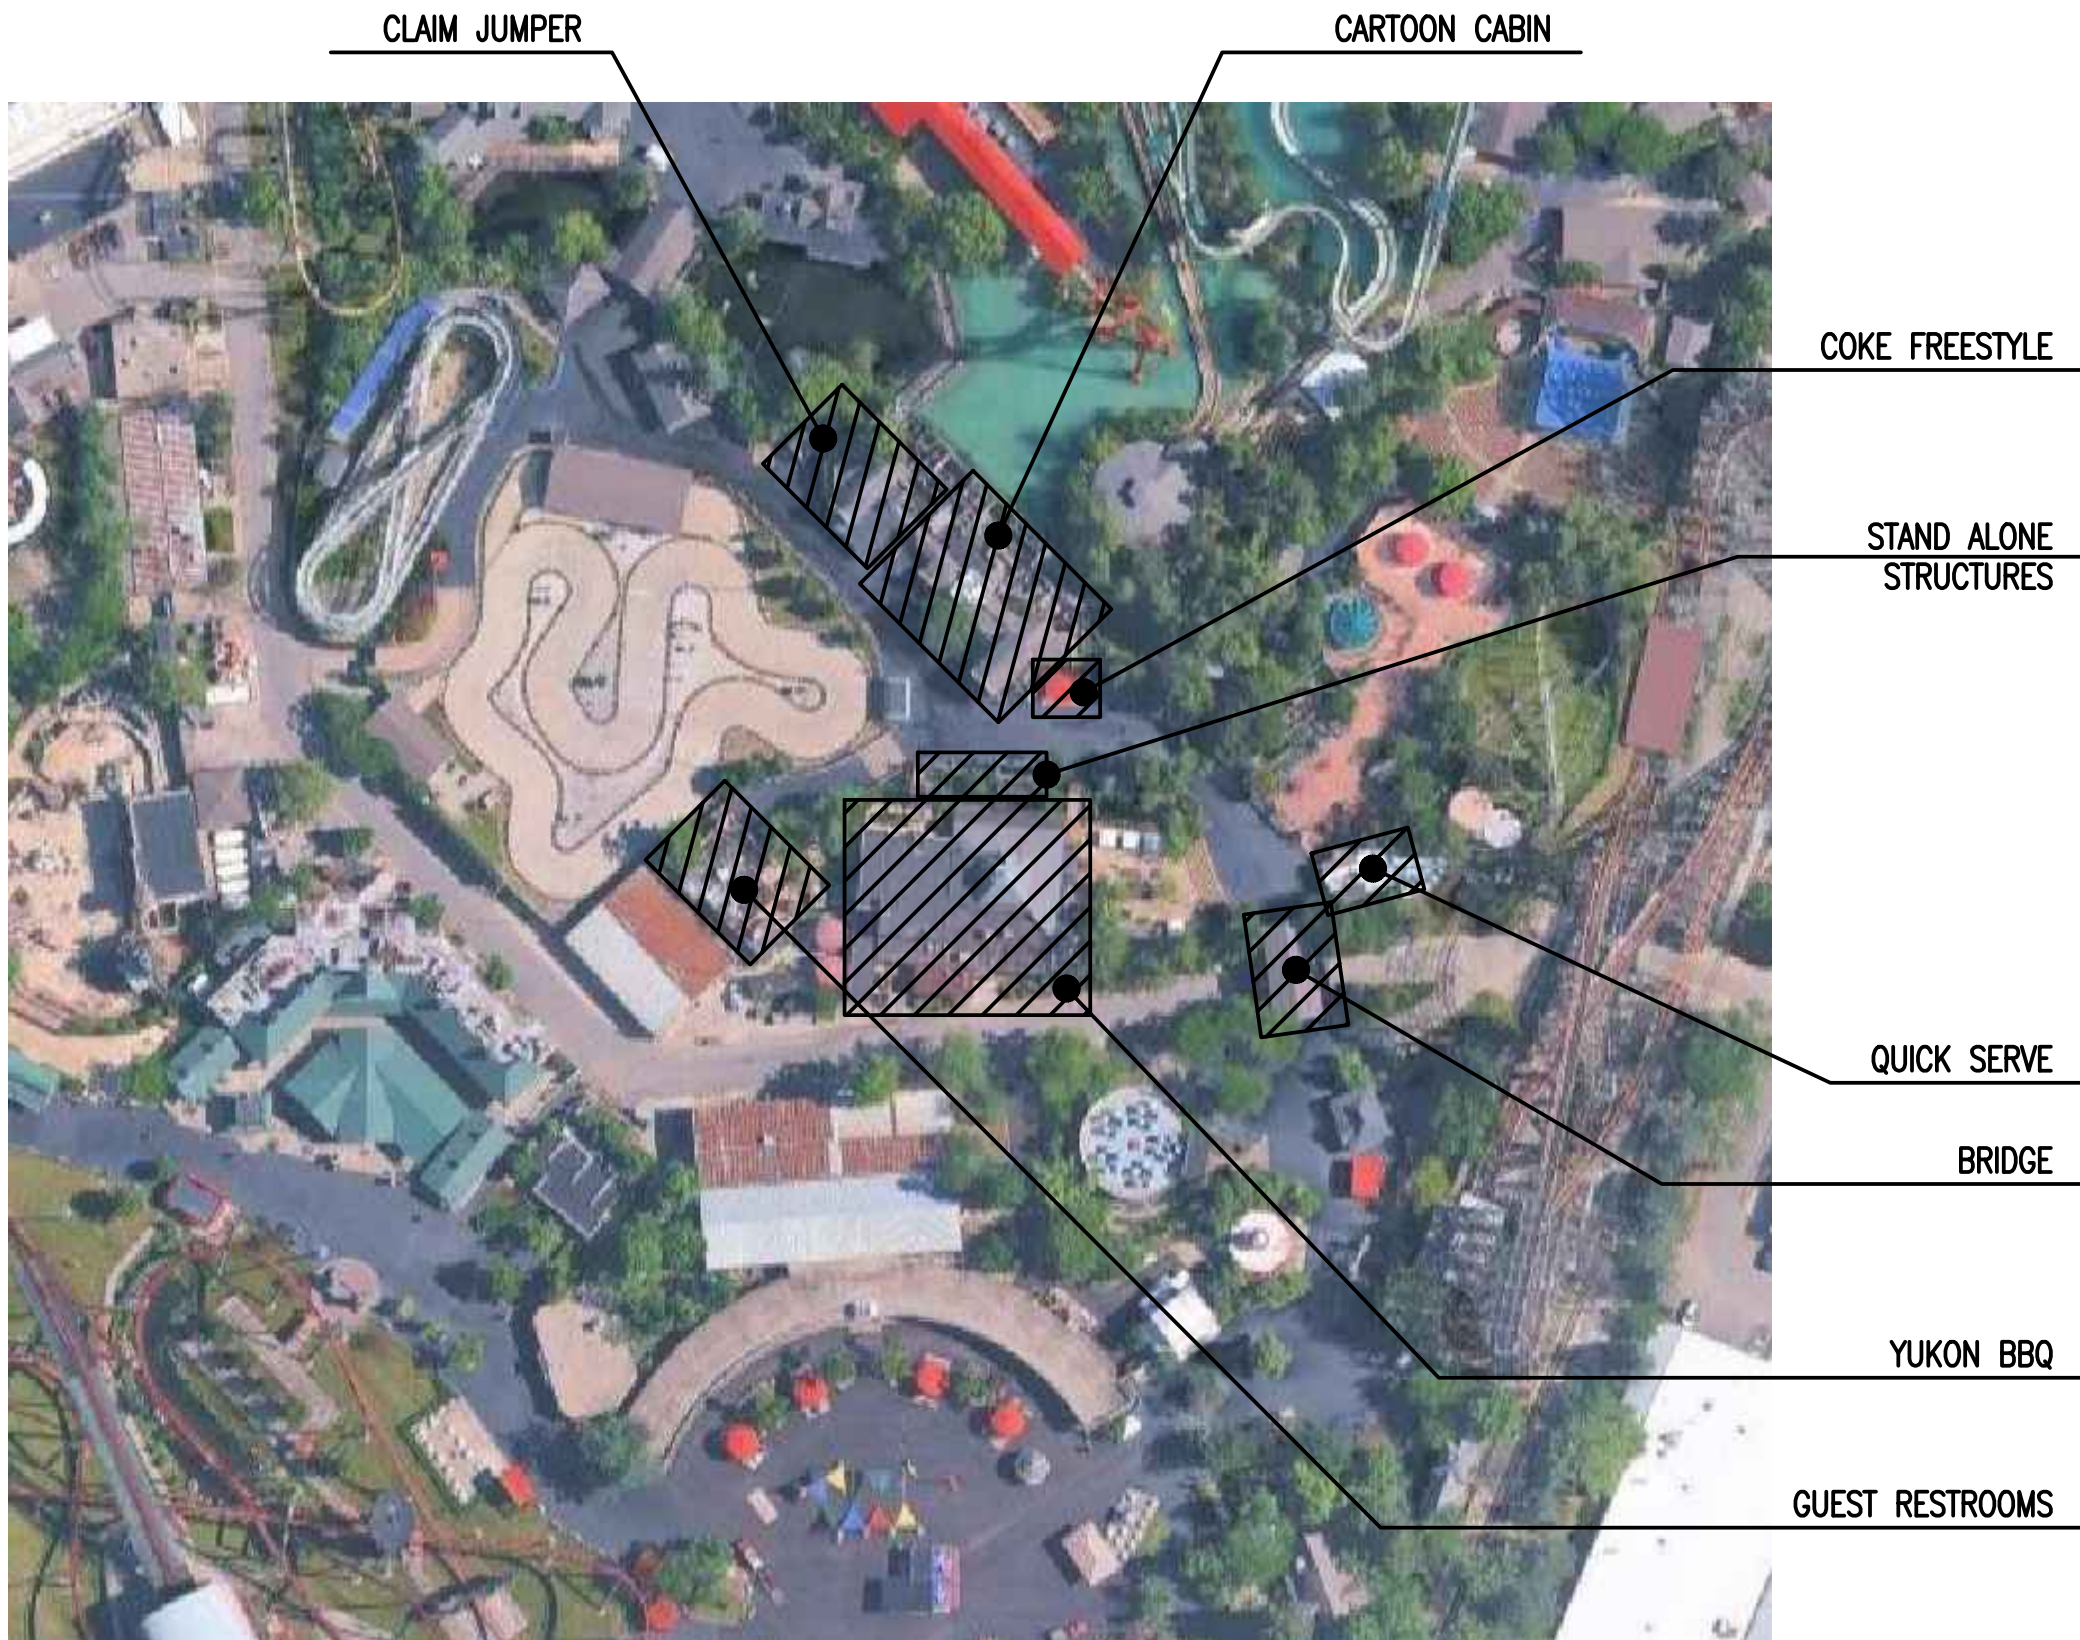

LOCATION PLAN
NOT TO A SCALE

NORTH

PROJECT DEFINITION

PROJECT NAME: SFGM - EXISTING BUILDINGS
PROJECT SCOPE: EXTERIOR BUILDINGS REFRESH
LOCATION: SIX FLAGS GREAT AMERICA
1 GREAT AMERICA PARKWAY
GURNEE, IL 60031

DRAWING INDEX

ARCHITECTURAL

ISSUE DATE	SHEET NO.	DESCRIPTION
06-05-26	7-A-CVR	MASTER COVER
06-05-26	7a-A-CVR	BRIDGE - COVER SHEET
06-05-26	7a-A-1.1	BRIDGE - PLANS
06-05-26	7a-A-2.1	BRIDGE - ELEVATIONS
06-05-26	7b-A-CVR	CARTOON CABIN - COVER SHEET
06-05-26	7b-A-1.1	CARTOON CABIN - PLANS
06-05-26	7b-A-2.1	CARTOON CABIN - ELEVATIONS
06-05-26	7b-A-2.2	CARTOON CABIN - ELEVATIONS
06-05-26	7c-A-CVR	CLAIM JUMPER - COVER SHEET
06-05-26	7c-A-1.1	CLAIM JUMPER - PLAN
06-05-26	7c-A-2.1	CLAIM JUMPER - ELEVATIONS
06-05-26	7c-A-2.2	CLAIM JUMPER - ELEVATIONS
06-05-26	7e-A-CVR	GUEST RESTROOMS - COVER SHEET
06-05-26	7e-A-1.1	GUEST RESTROOMS - PLANS
06-05-26	7e-A-2.1	GUEST RESTROOMS - ELEVATIONS
06-05-26	7f-A-CVR	QUICK SERVE - COVER SHEET
06-05-26	7f-A-1.1	QUICK SERVE - PLANS
06-05-26	7f-A-2.1	QUICK SERVE - ELEVATIONS
06-05-26	7g-A-CVR	STAND ALONE STRUCTURES - COVER SHEET
06-05-26	7g-A-1.1	STAND ALONE STRUCTURES - PLANS
06-05-26	7g-A-2.1	STAND ALONE STRUCTURES - ELEVATIONS
06-05-26	7h-A-CVR	YUKON BBQ - COVER SHEET
06-05-26	7h-A-1.1	YUKON BBQ - PLANS
06-05-26	7h-A-2.1	YUKON BBQ - ELEVATIONS
06-05-26	7h-A-2.2	YUKON BBQ - ELEVATIONS

ISSUE DATES

06-05-2026 ISSUED FOR PERMIT AND CONSTRUCTION




SFGM - EXISTING BUILDINGS

ARCHITECT


R S L COMMERCIAL
ARCHITECTURE

8927 Rossash Road
Cincinnati, OH 45236

www.rslarch.com 513-891-9950 PHONE
513-891-9951 FAX

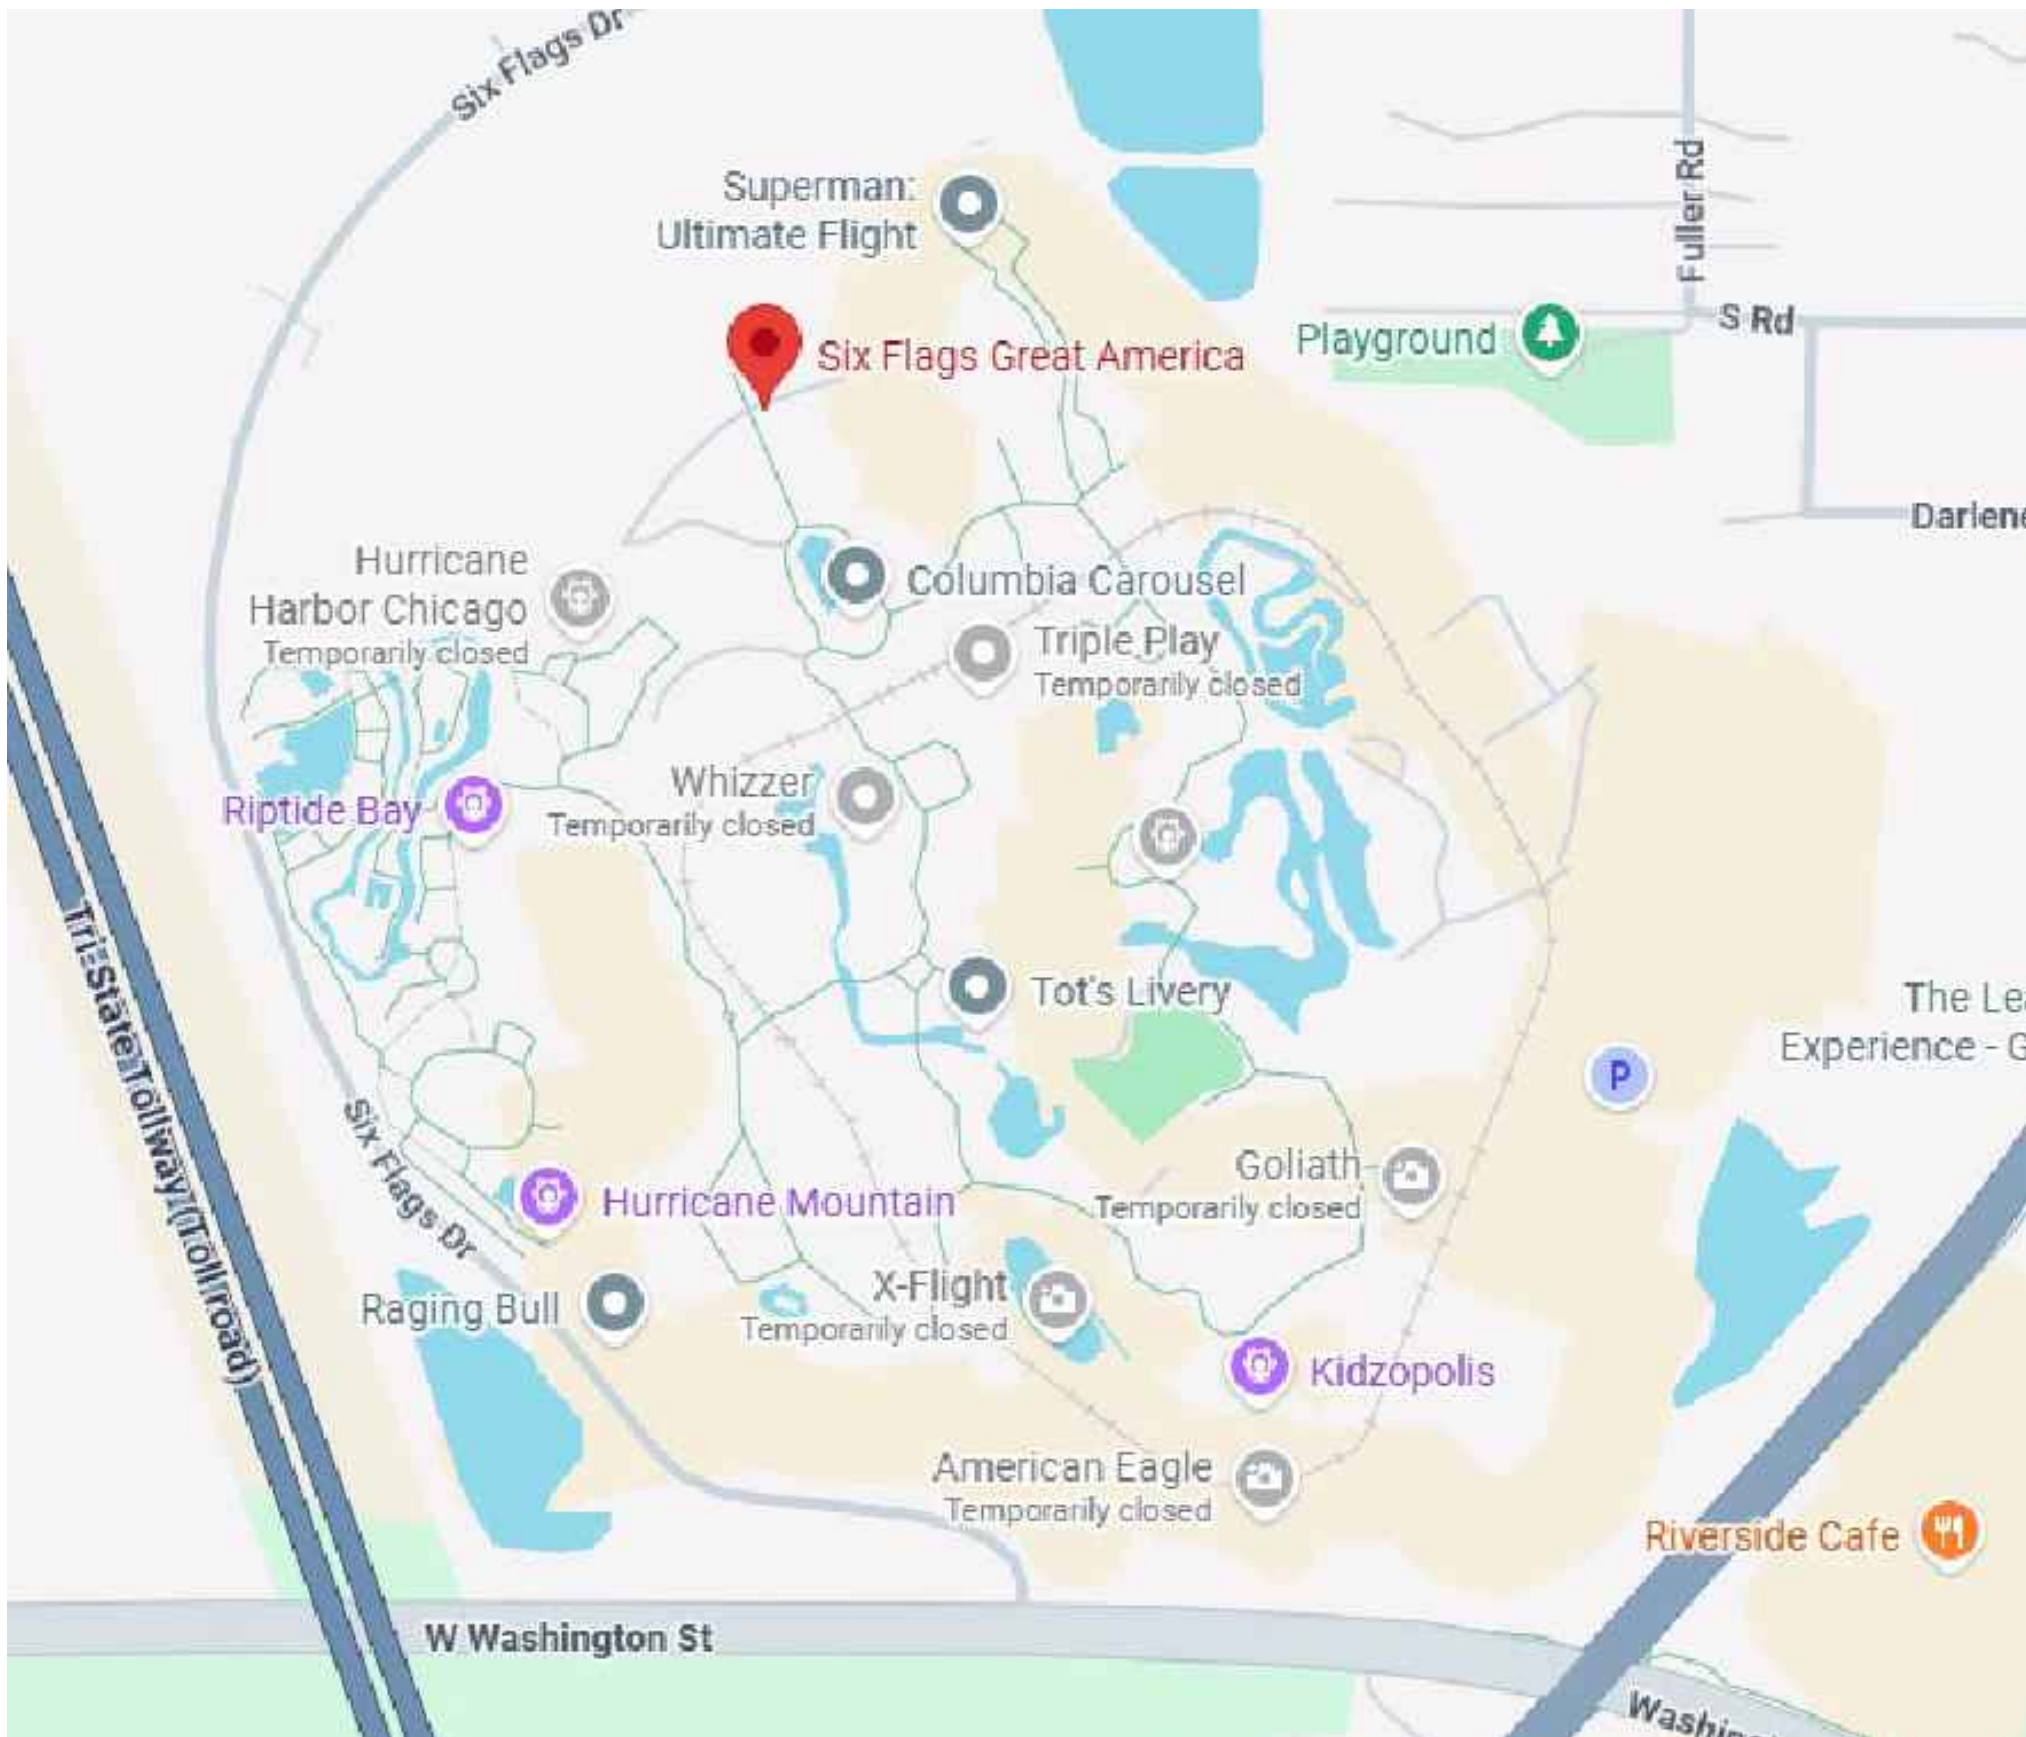

SITE PLAN
NOT TO A SCALE

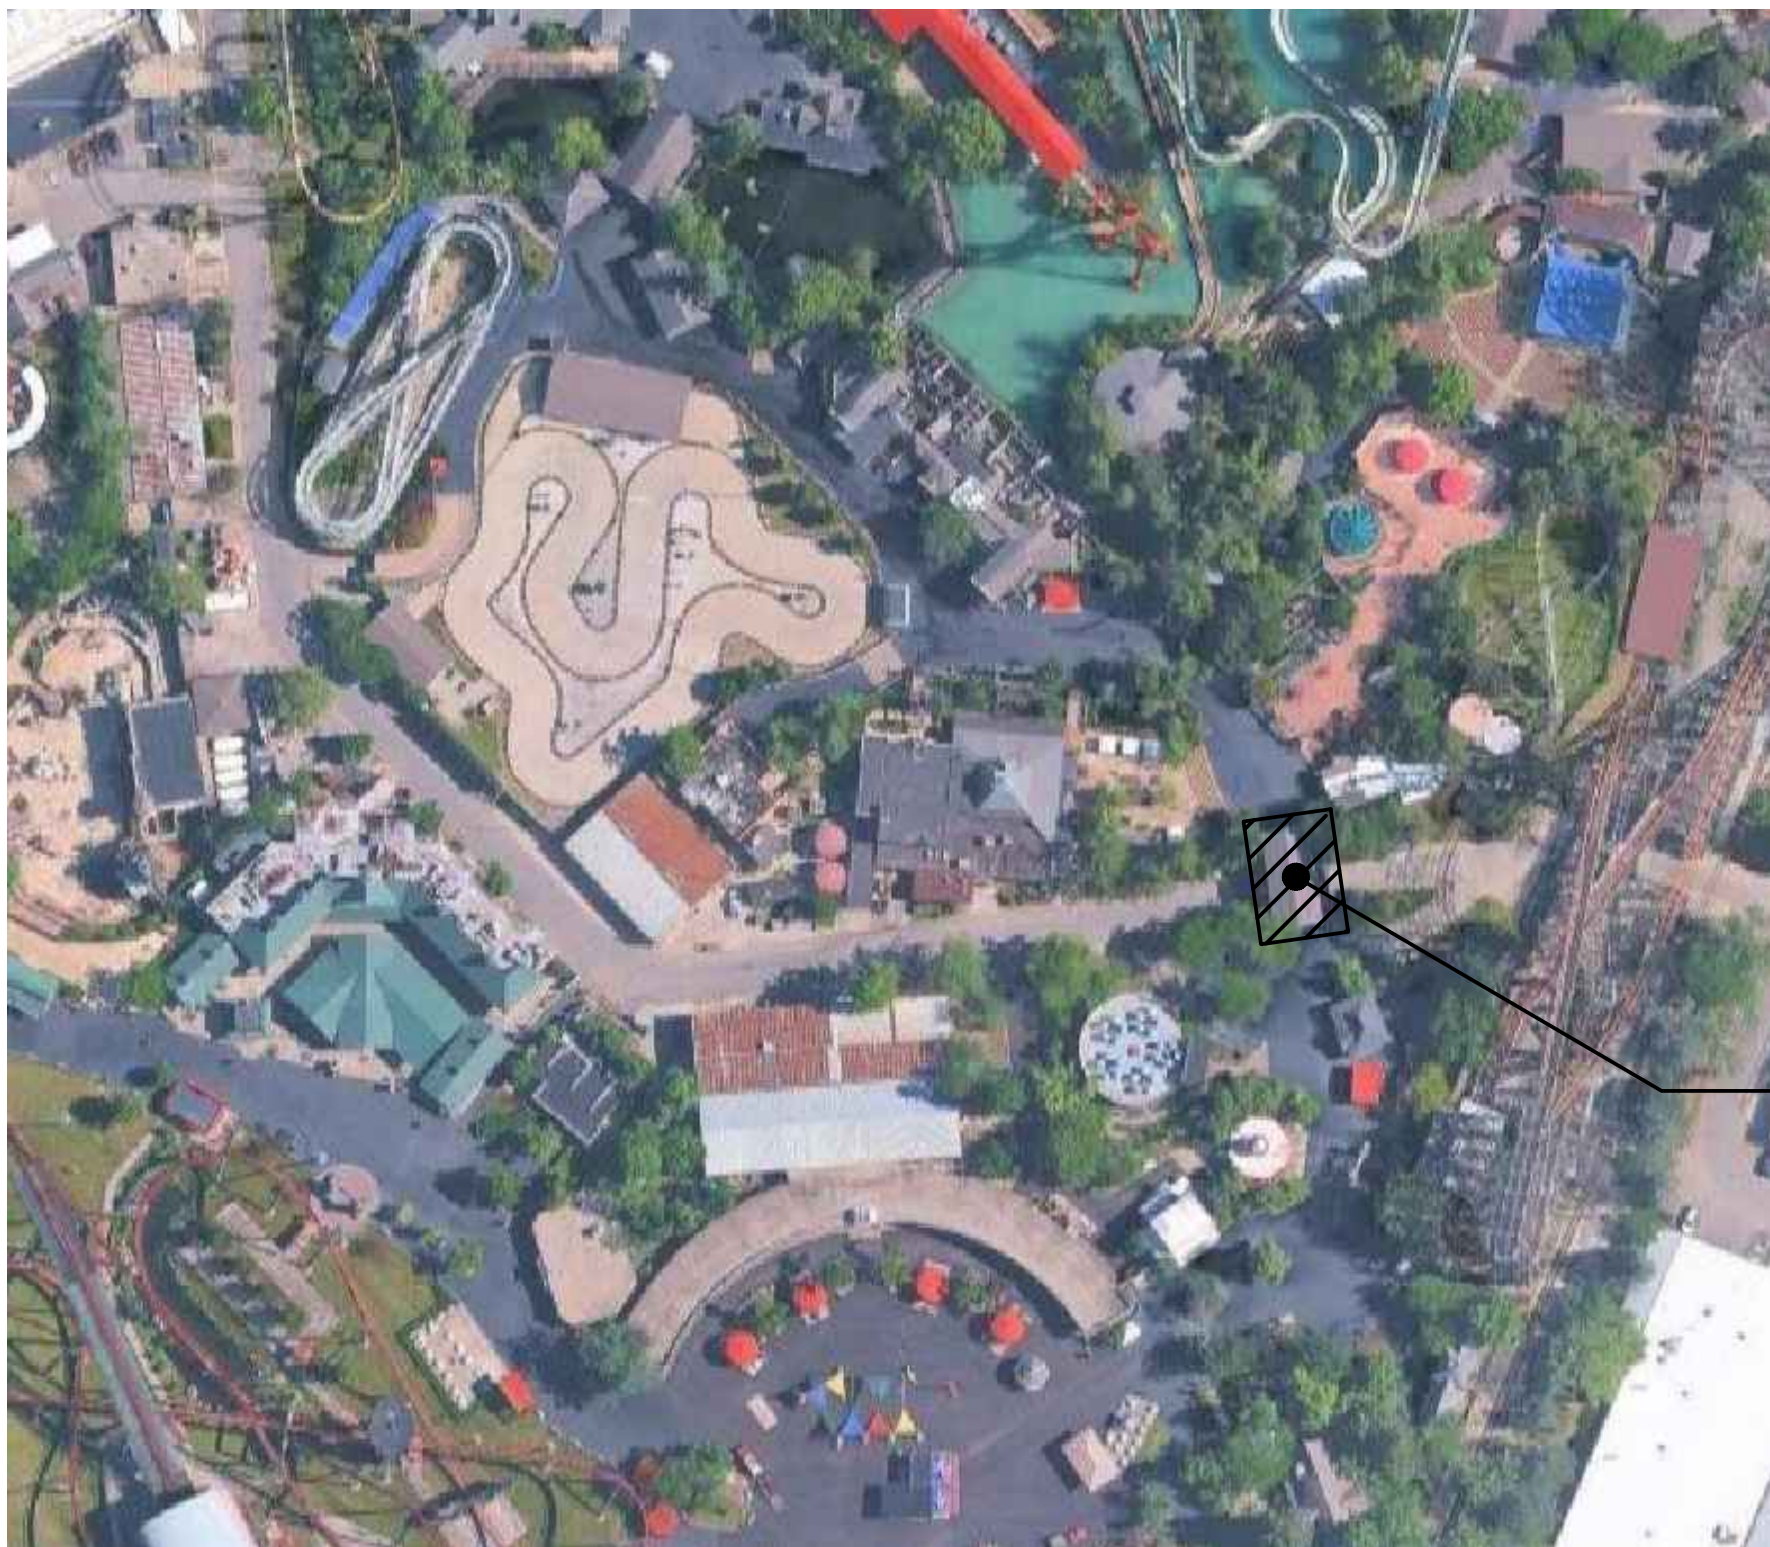

LOCATION PLAN
NOT TO A SCALE



PROJECT DEFINITION

PROJECT NAME: SFGM - EXISTING BUILDINGS
- BRIDGE
PROJECT SCOPE: EXTERIOR BUILDING REFRESH
LOCATION: SIX FLAGS GREAT AMERICA
1 GREAT AMERICA PARKWAY
GURNEE, IL 60031

DRAWING INDEX

ARCHITECTURAL

ISSUE DATE	SHEET NO.	DESCRIPTION
06-05-26	7a-A-CVR	BRIDGE - COVER SHEET
06-05-26	7a-A-1.1	BRIDGE - PLANS
06-05-26	7a-A-2.1	BRIDGE - ELEVATIONS


ISSUE DATES

06-05-2026 ISSUED FOR PERMIT AND CONSTRUCTION



SFGM - EXISTING BUILDINGS - BRIDGE

ARCHITECT

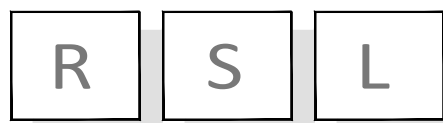


COMMERCIAL
ARCHITECTURE



8927 Rossash Road
Cincinnati, OH 45236

513-891-9950 PHONE
513-891-9951 FAX



www.rslarch.com

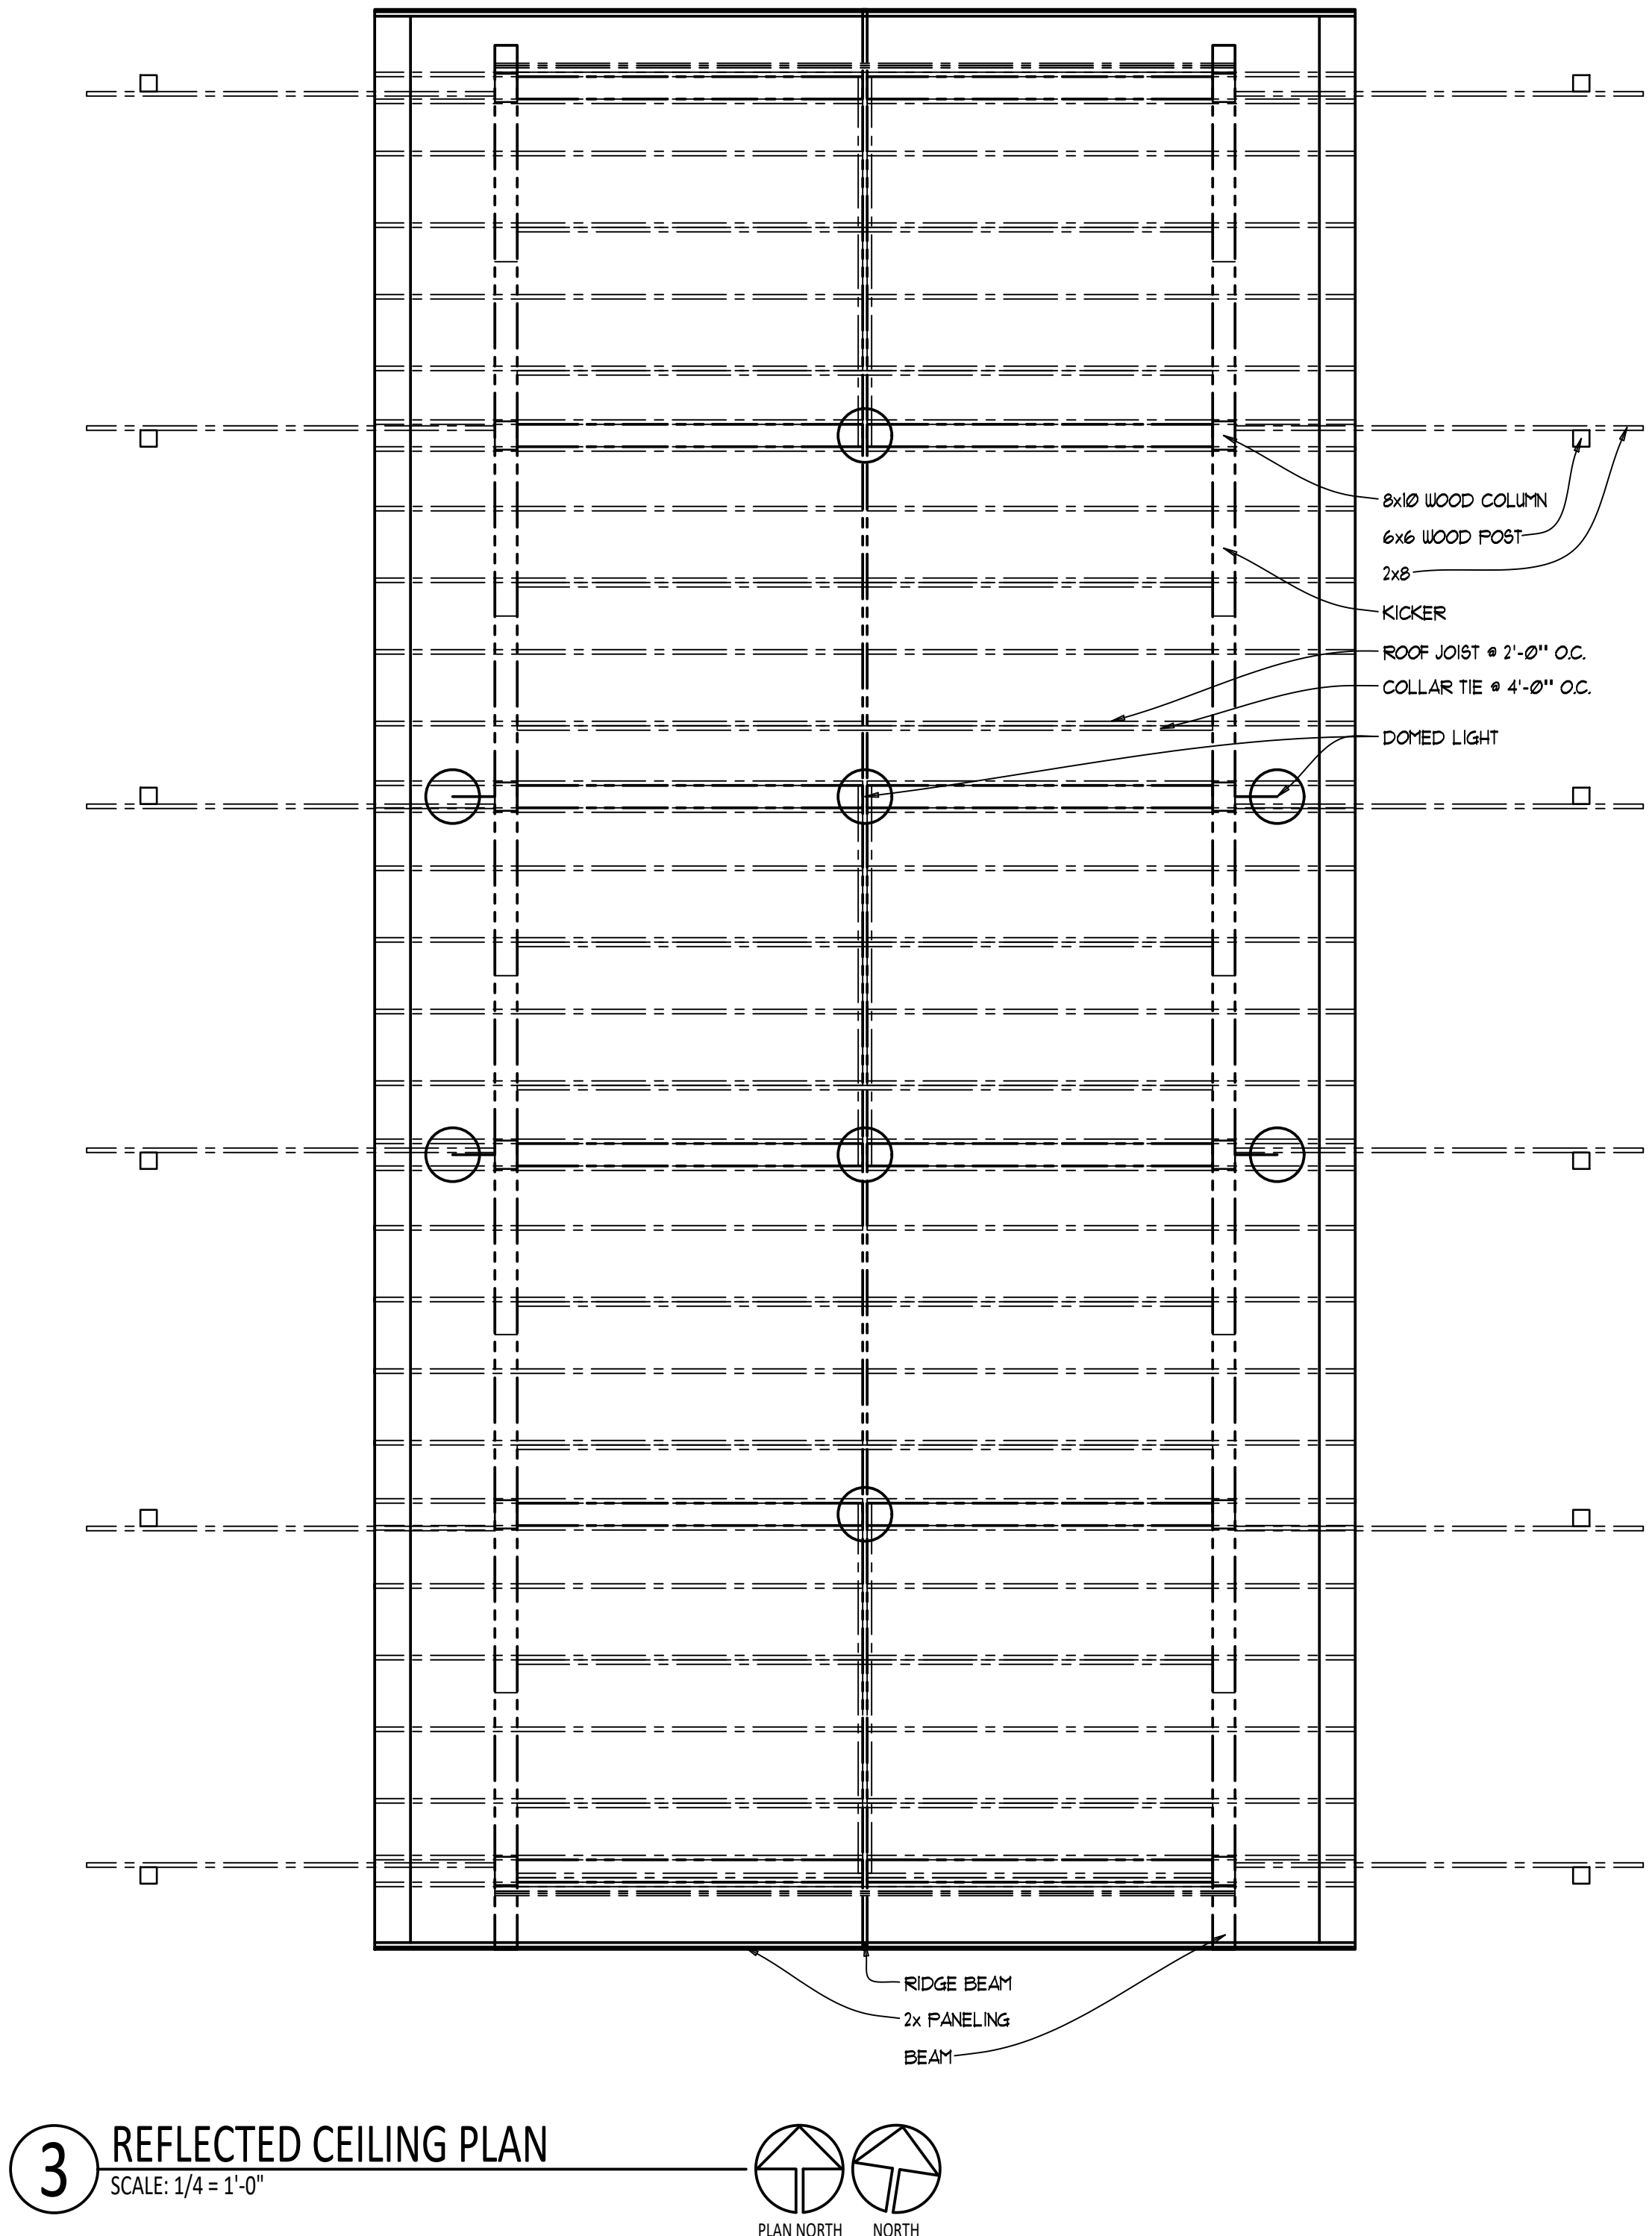

3 REFLECTED CEILING PLAN
SCALE: 1/4" = 1'-0"

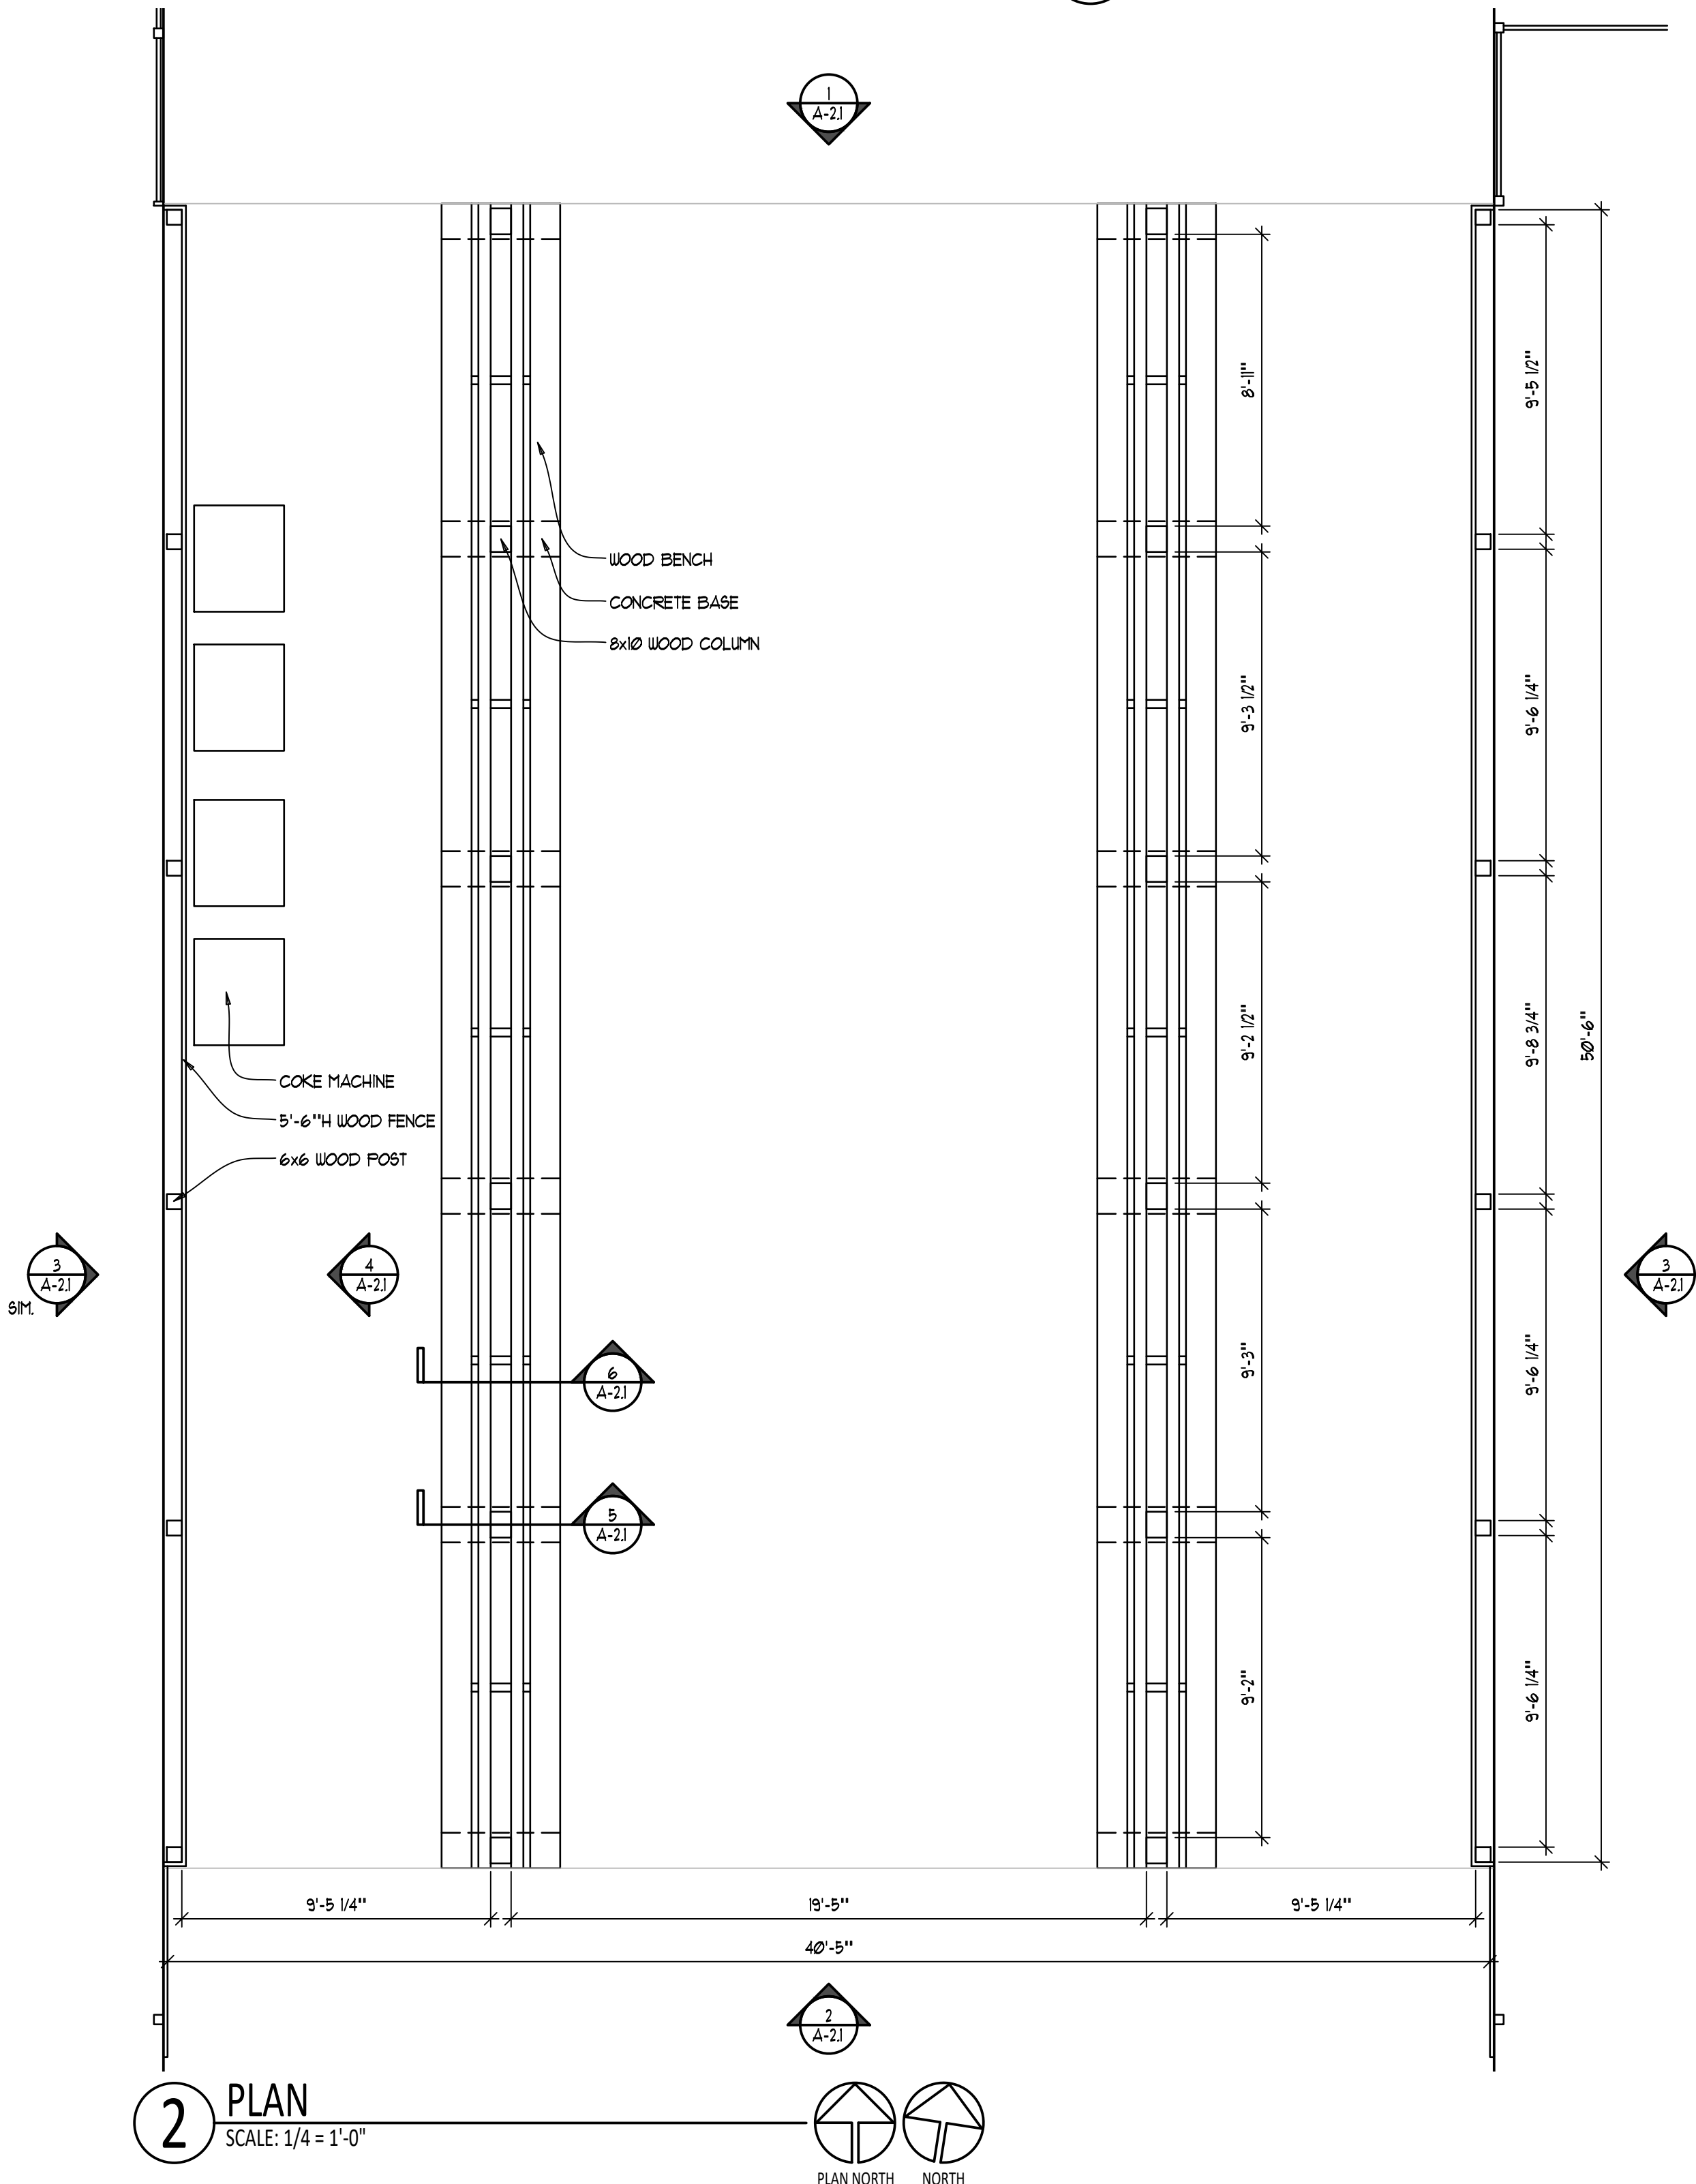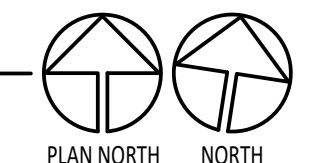

2 PLAN
SCALE: 1/4" = 1'-0"

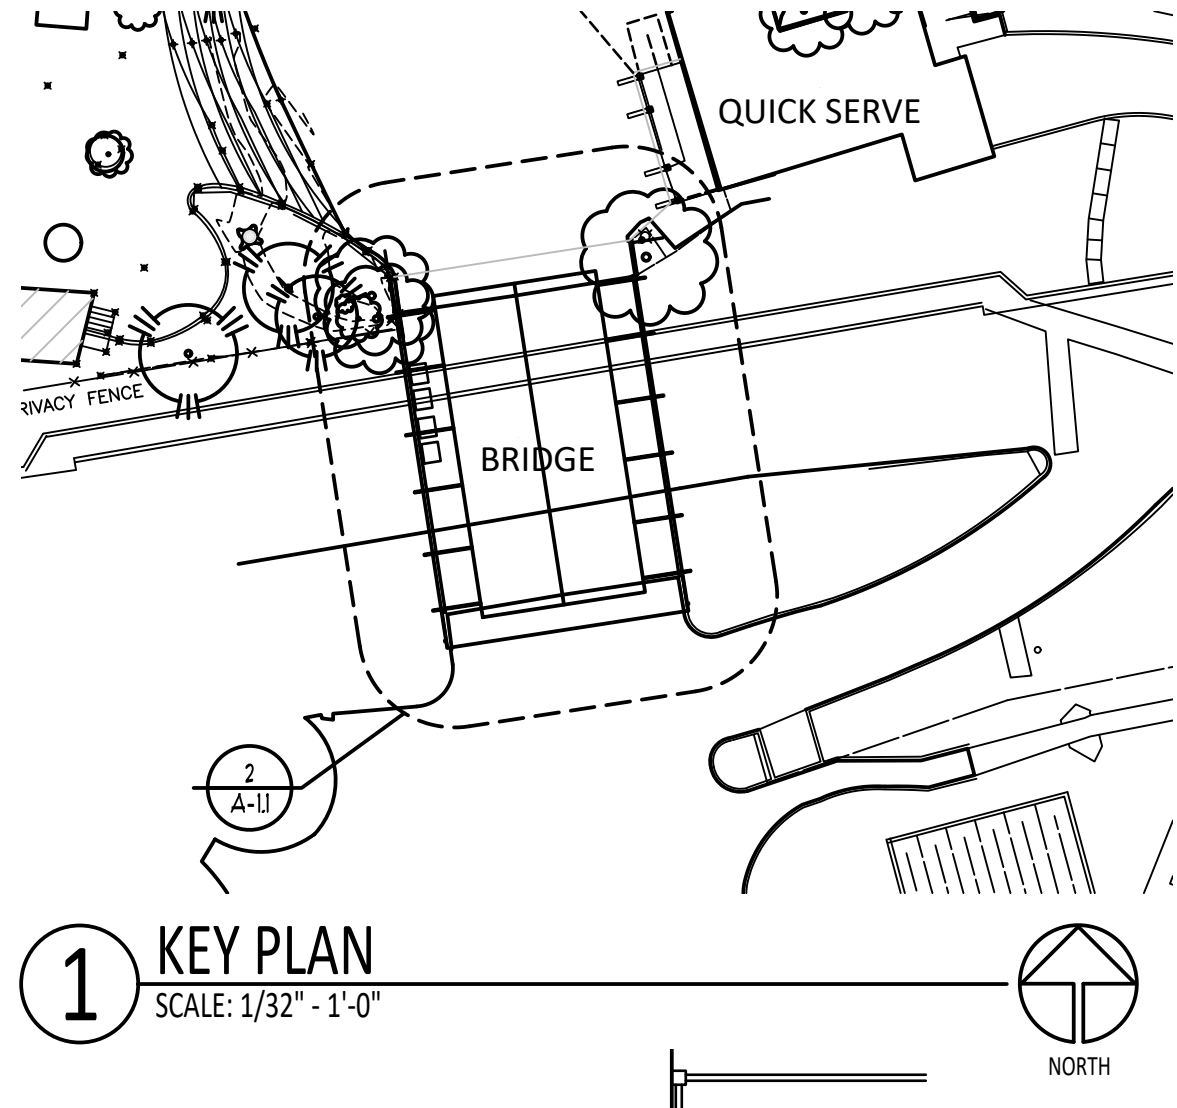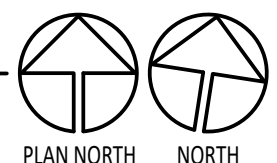

1 KEY PLAN
SCALE: 1/32" = 1'-0"



©Cedar City, UT. Unpublished. These documents, their contents, and the copyright and trade secrets therein are the confidential and proprietary property of Cedar City, UT. They shall not be disclosed, displayed, or furnished, in whole or in part, to or by any third party, and they shall not be reproduced, in whole or in part, by any means, by any third party without the prior written consent of Cedar City, UT. Any violation of these rights shall subject the violator to all legal and equitable remedies available and criminal liability applicable under state and federal laws.



PLANS
SF GURNEE - BRIDGE EXT.
REFRESH

SHEET NO.
A-1.1
X OF X

SCALE	VARIES
DATE	06-05-2016
DRAWN	EGB
FILE	725093-1a


REVISION	DESCRIPTION

RS L COMMERCIAL ARCHITECTURE


8827 Bessiah Road
Cincinnati, OH 45236

513.851.9550 PHONE
513.851.9551 FAX


www.rslarch.com

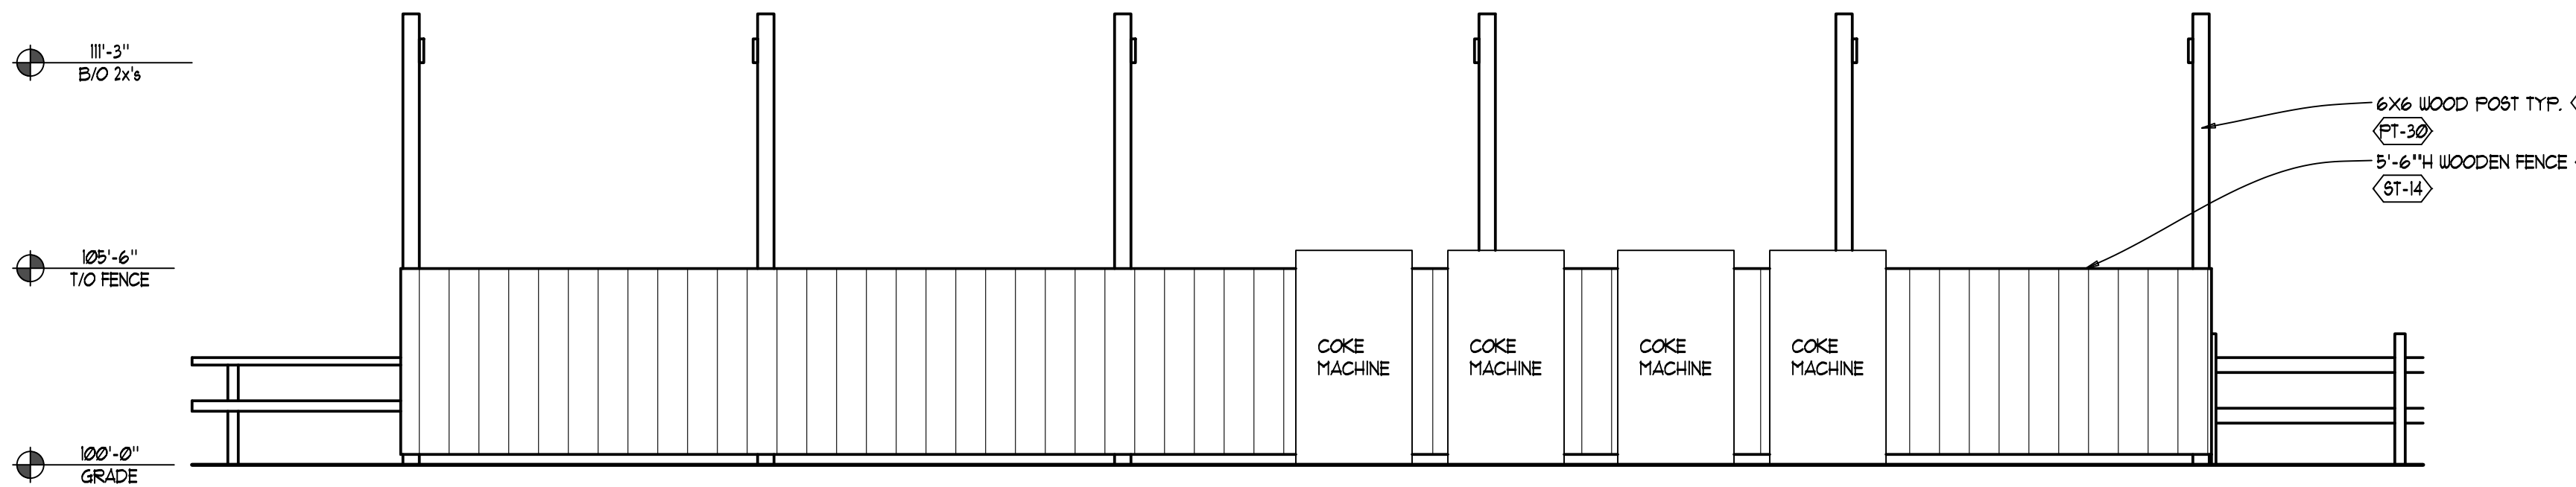


4 INTERIOR ELEVATION
SCALE: 1/4" = 1' - 0"

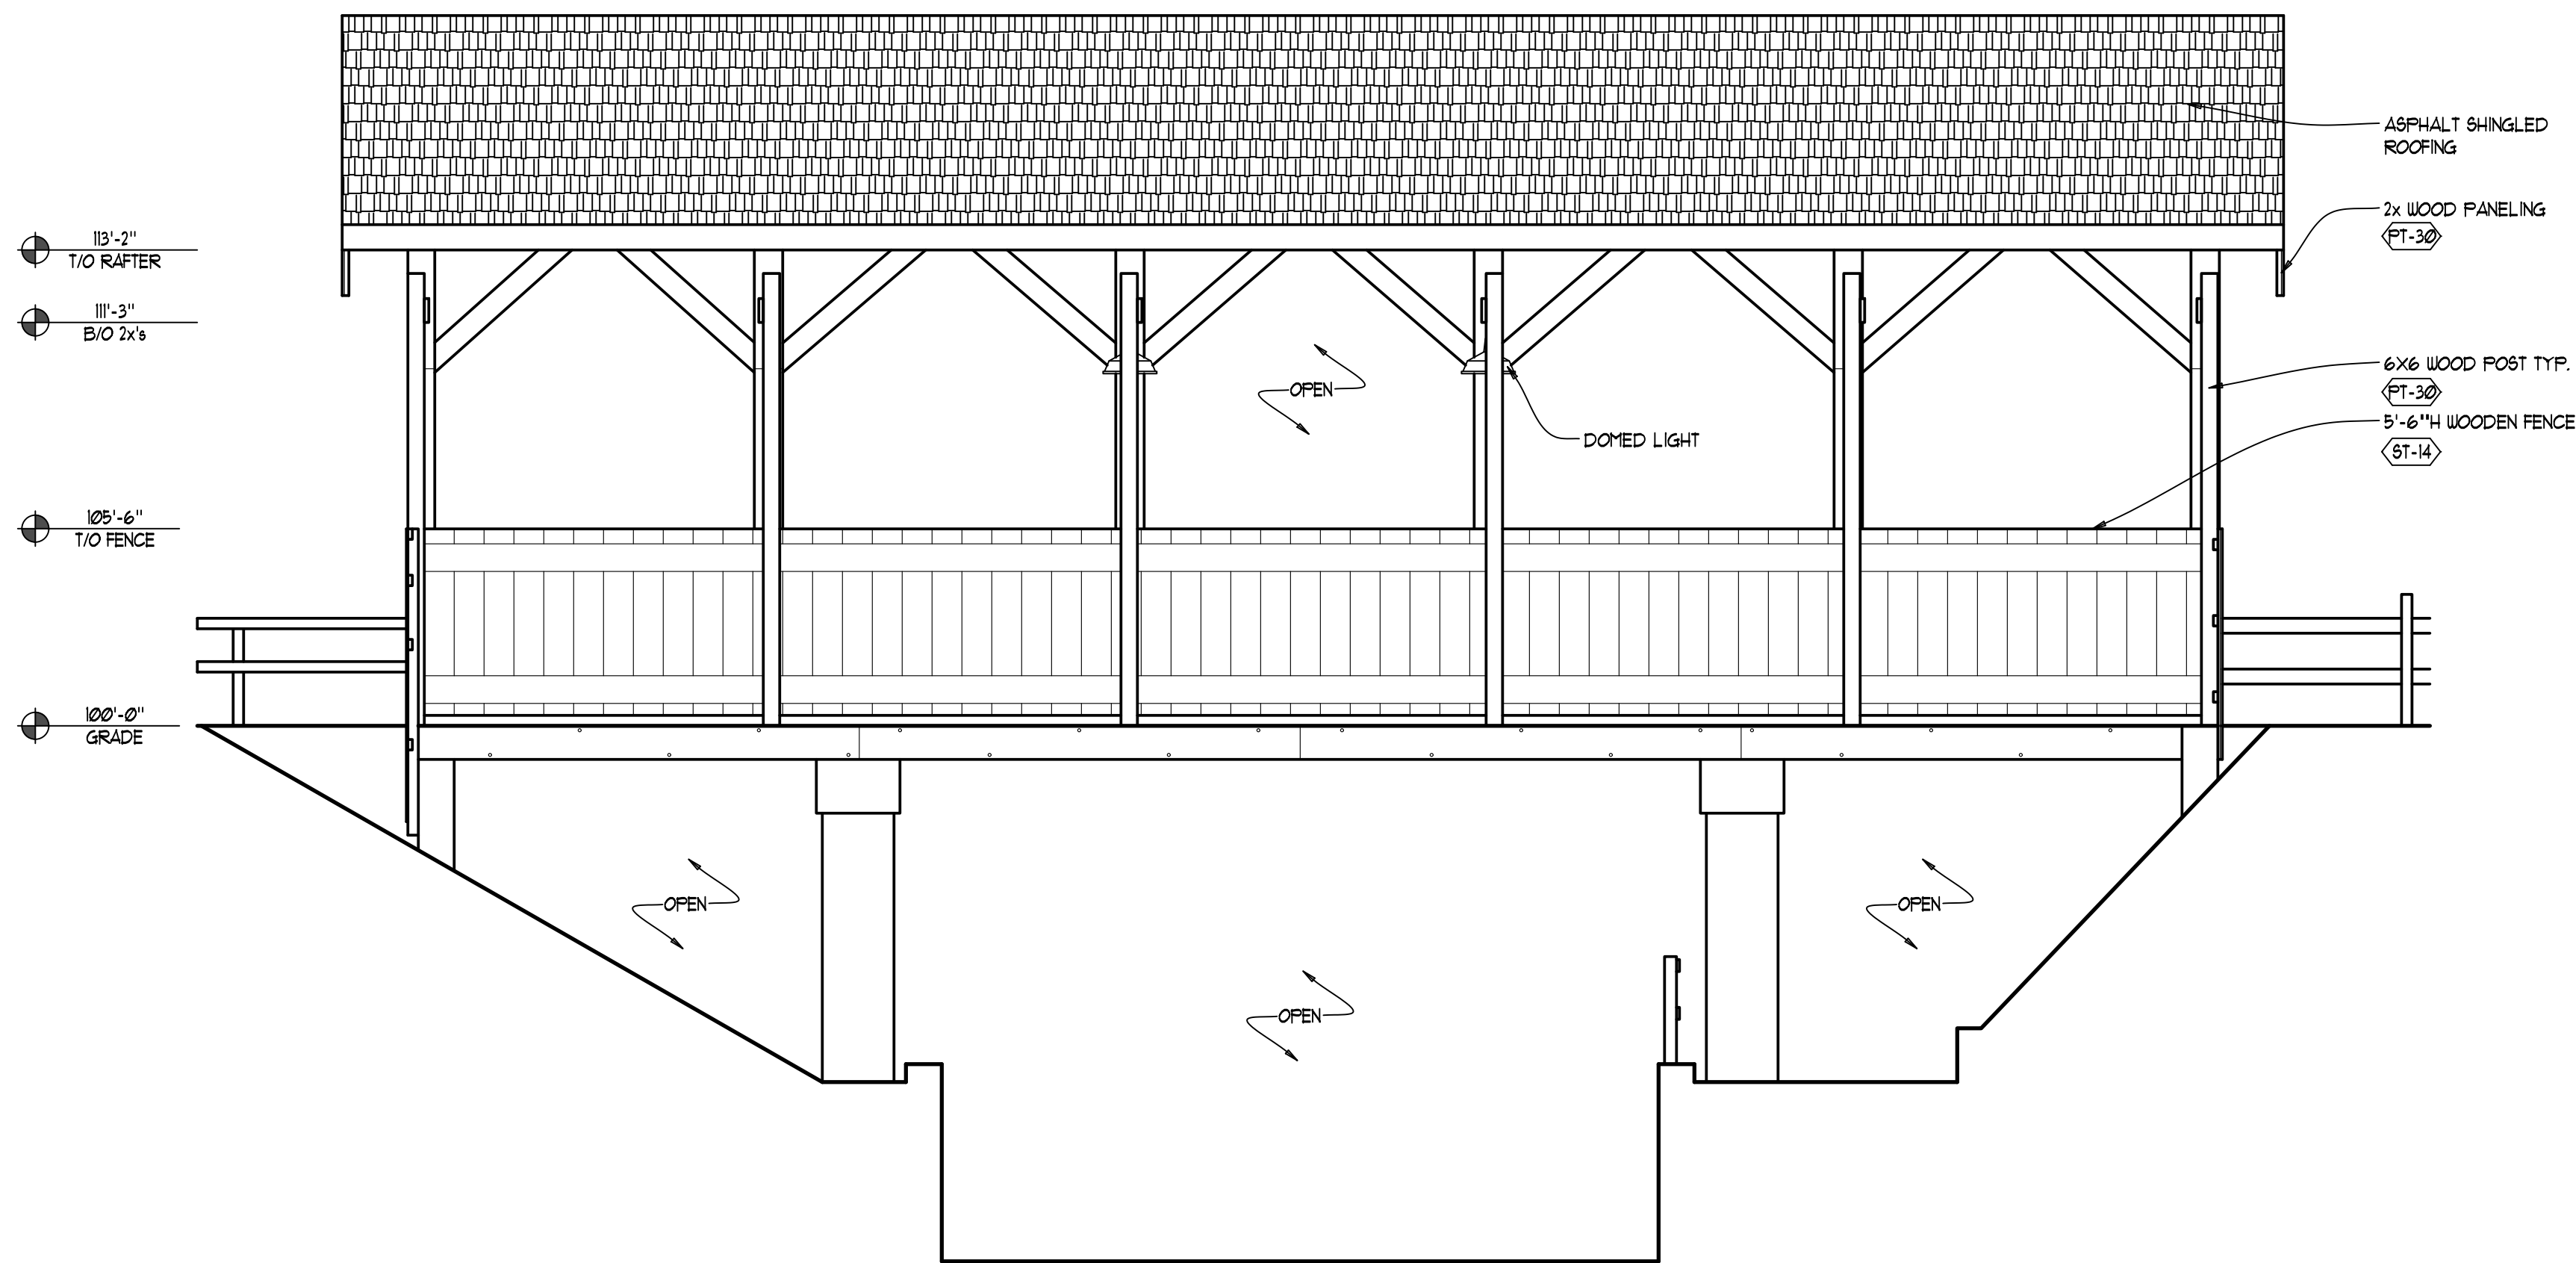

3 EAST ELEVATION
SCALE: 1/4" = 1' - 0"

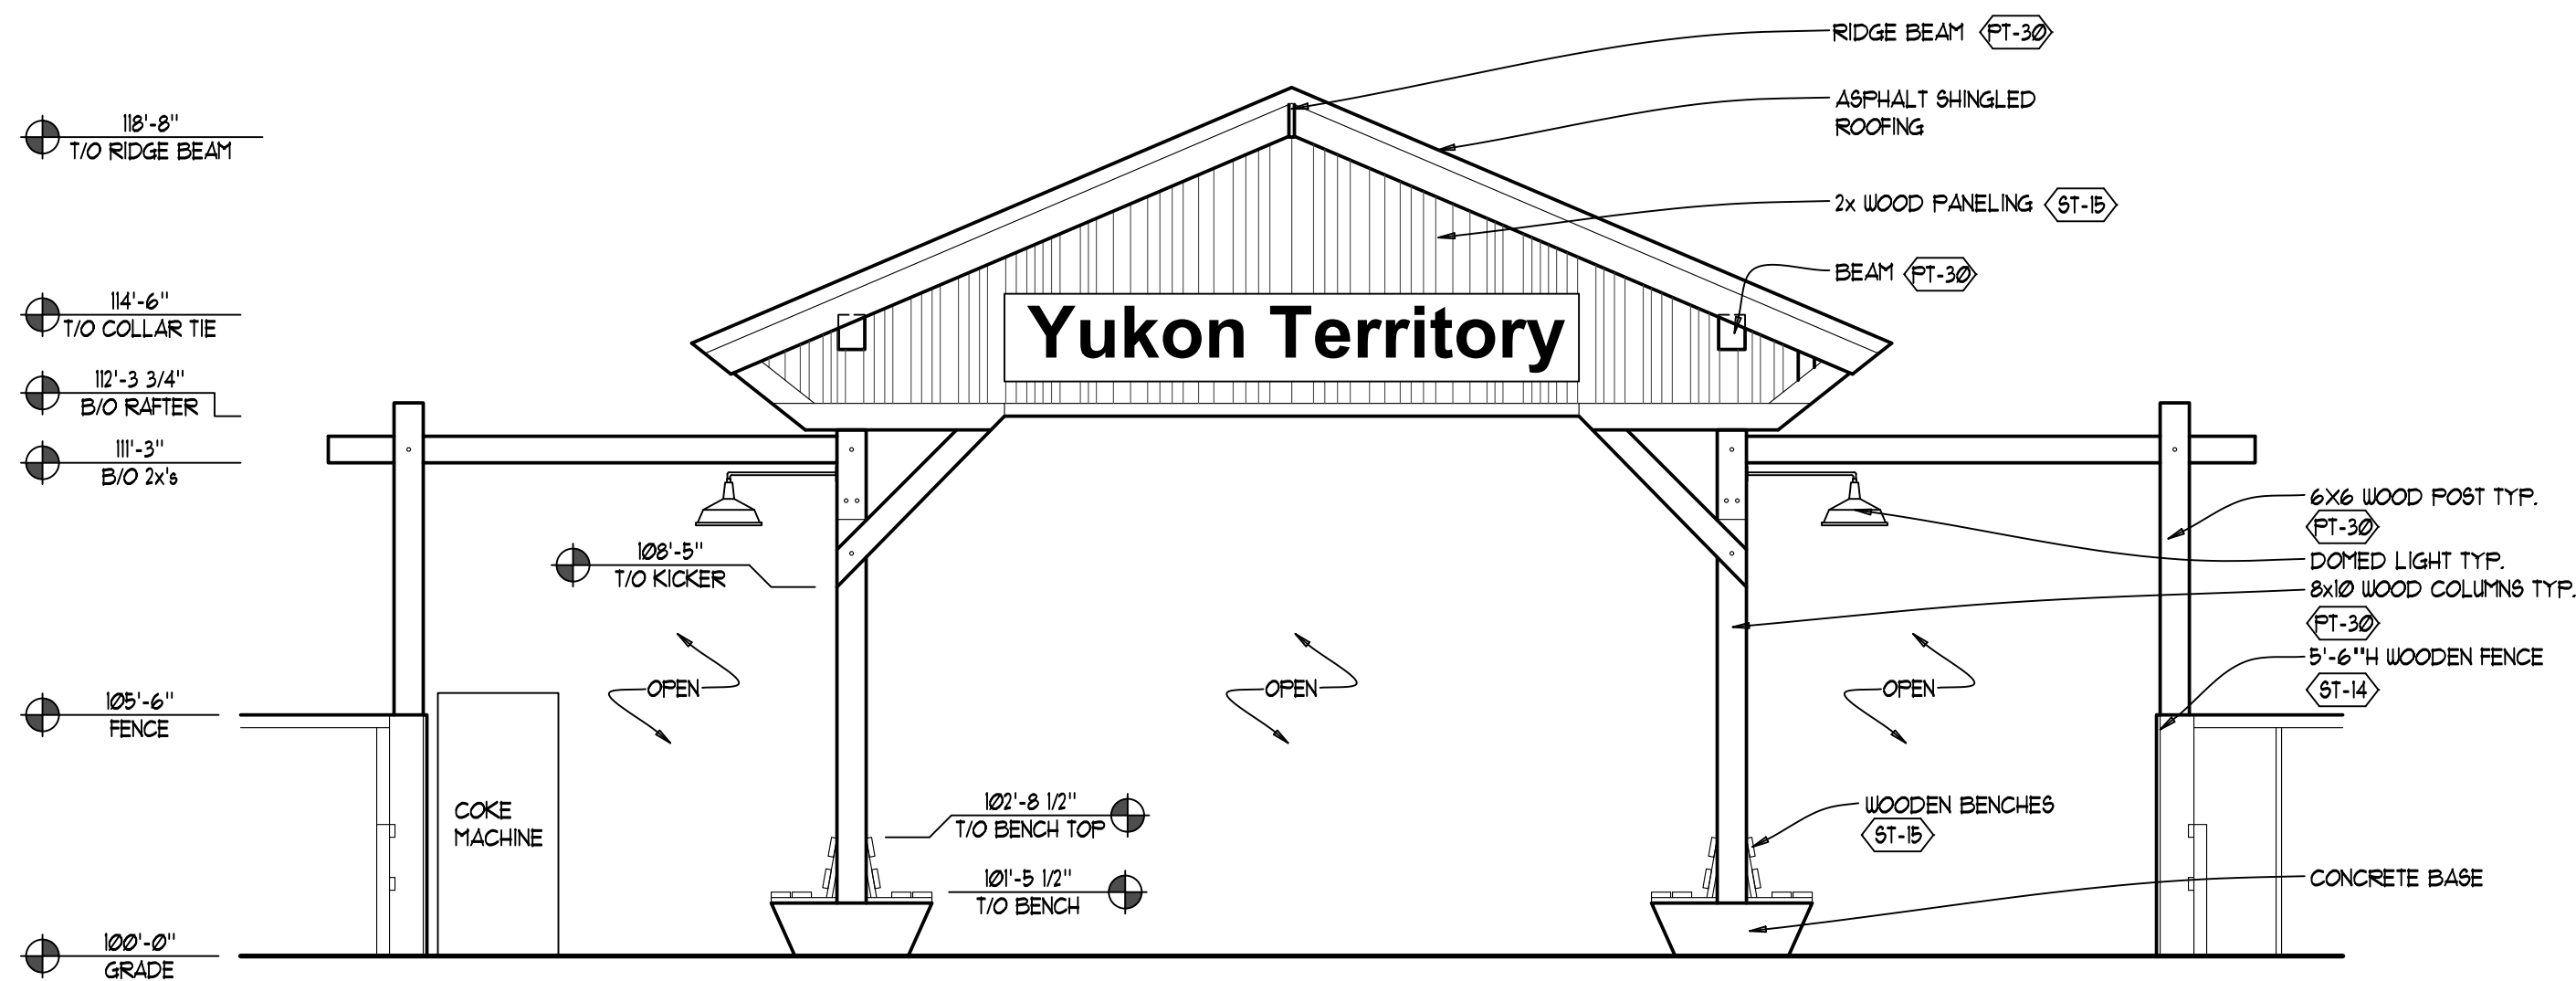


2 SOUTH ELEVATION
SCALE: 1/4" = 1' - 0"

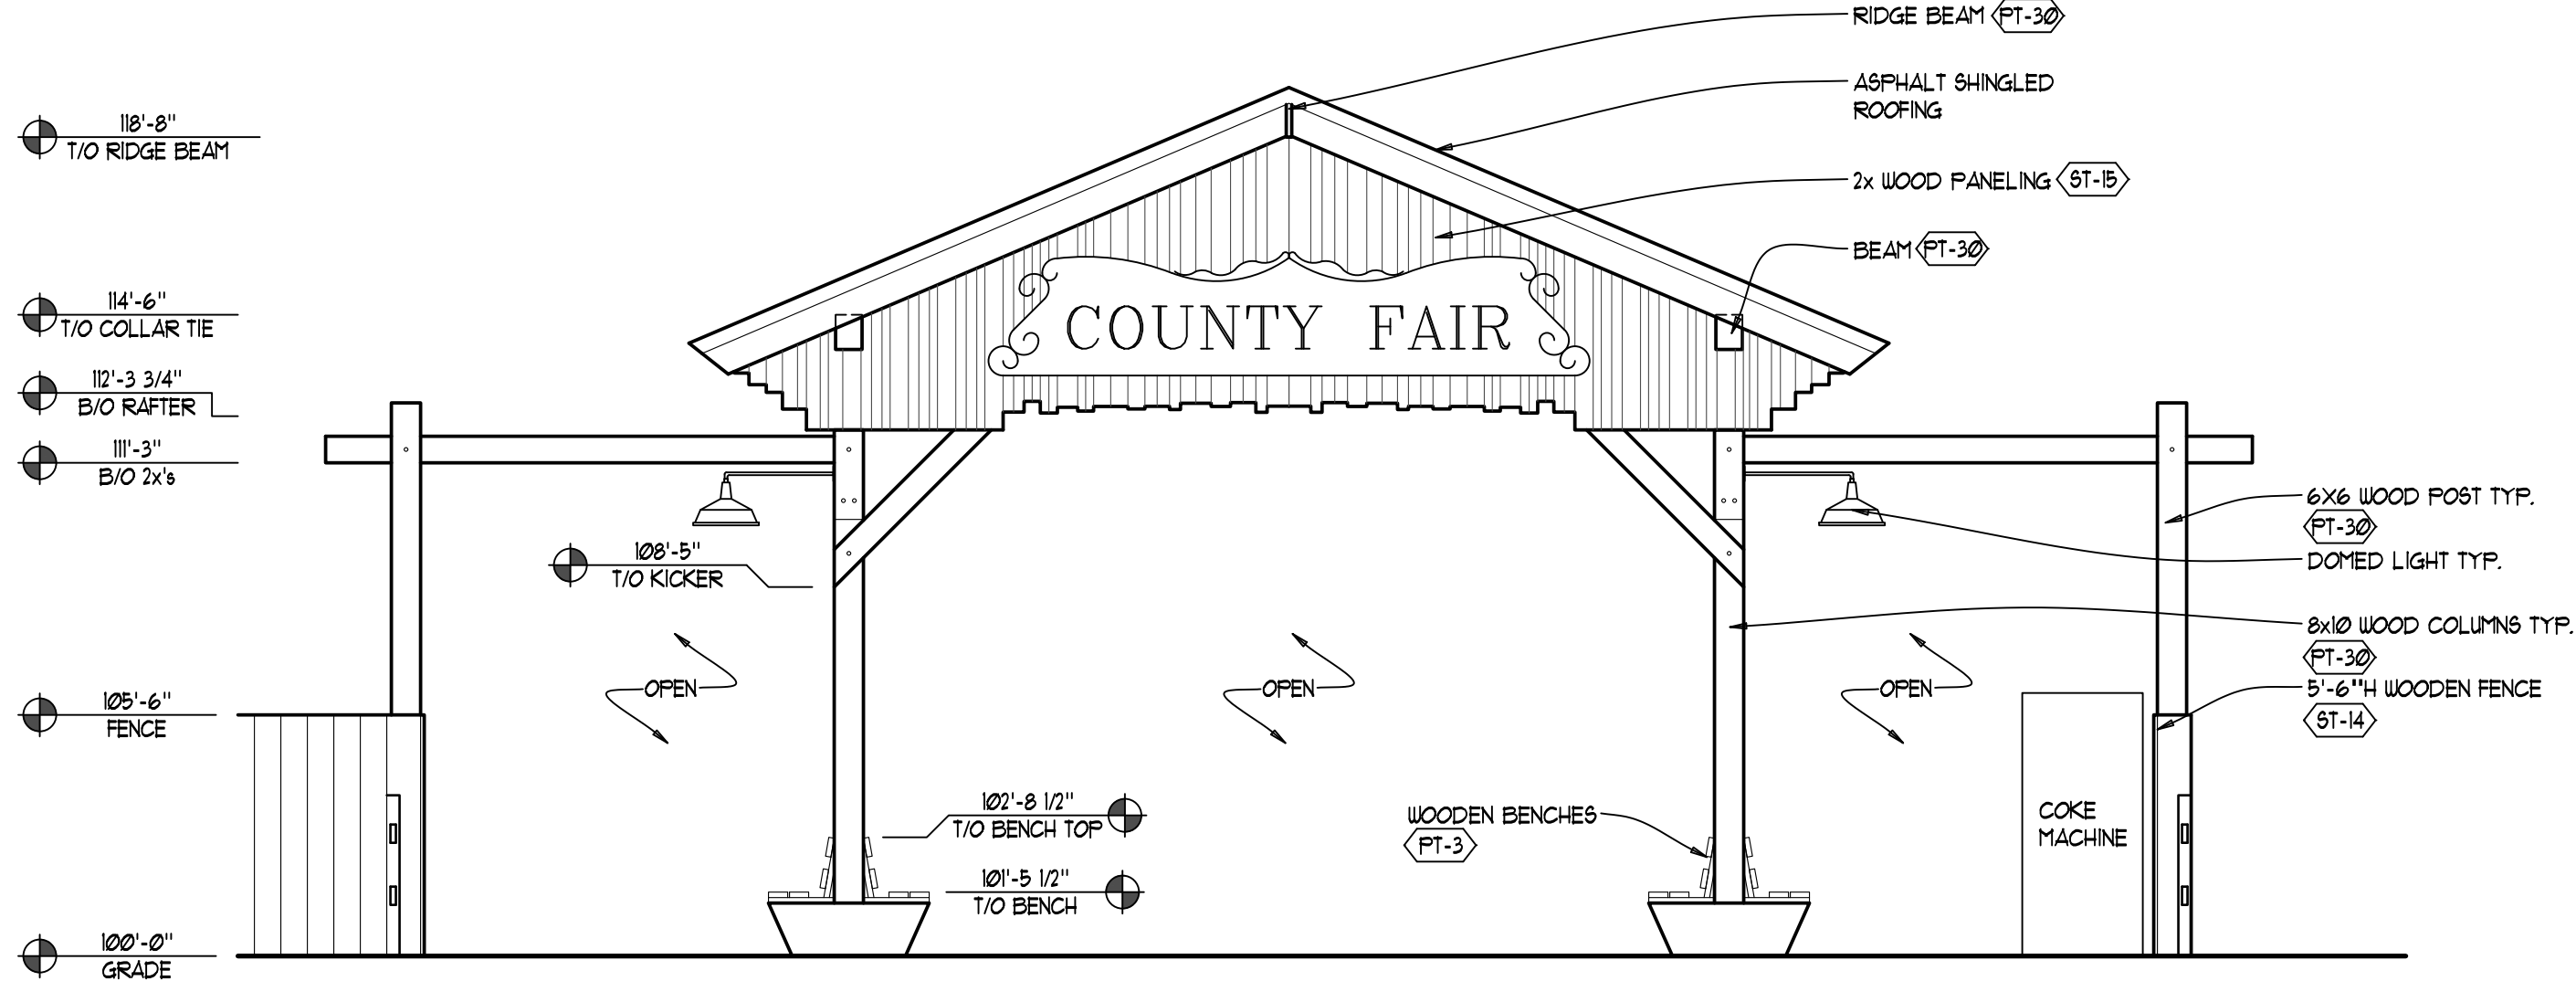


1 NORTH ELEVATION
SCALE: 1/4" = 1' - 0"

EXTERIOR SELECTION SCHEDULE						
NO.	MATERIAL TYPE	MANUFACTURER	PRODUCT/MODEL #	COLOR/ FINISH	FINISH NOTES	LOCATION/NOTES
ST-14	STAIN	SHERWIN WILLIAMS	TBD	TBD		
ST-15	STAIN	SHERWIN WILLIAMS	TBD	TBD		
PT-30	EXTERIOR PAINT	SHERWIN WILLIAMS	TBD	TBD		

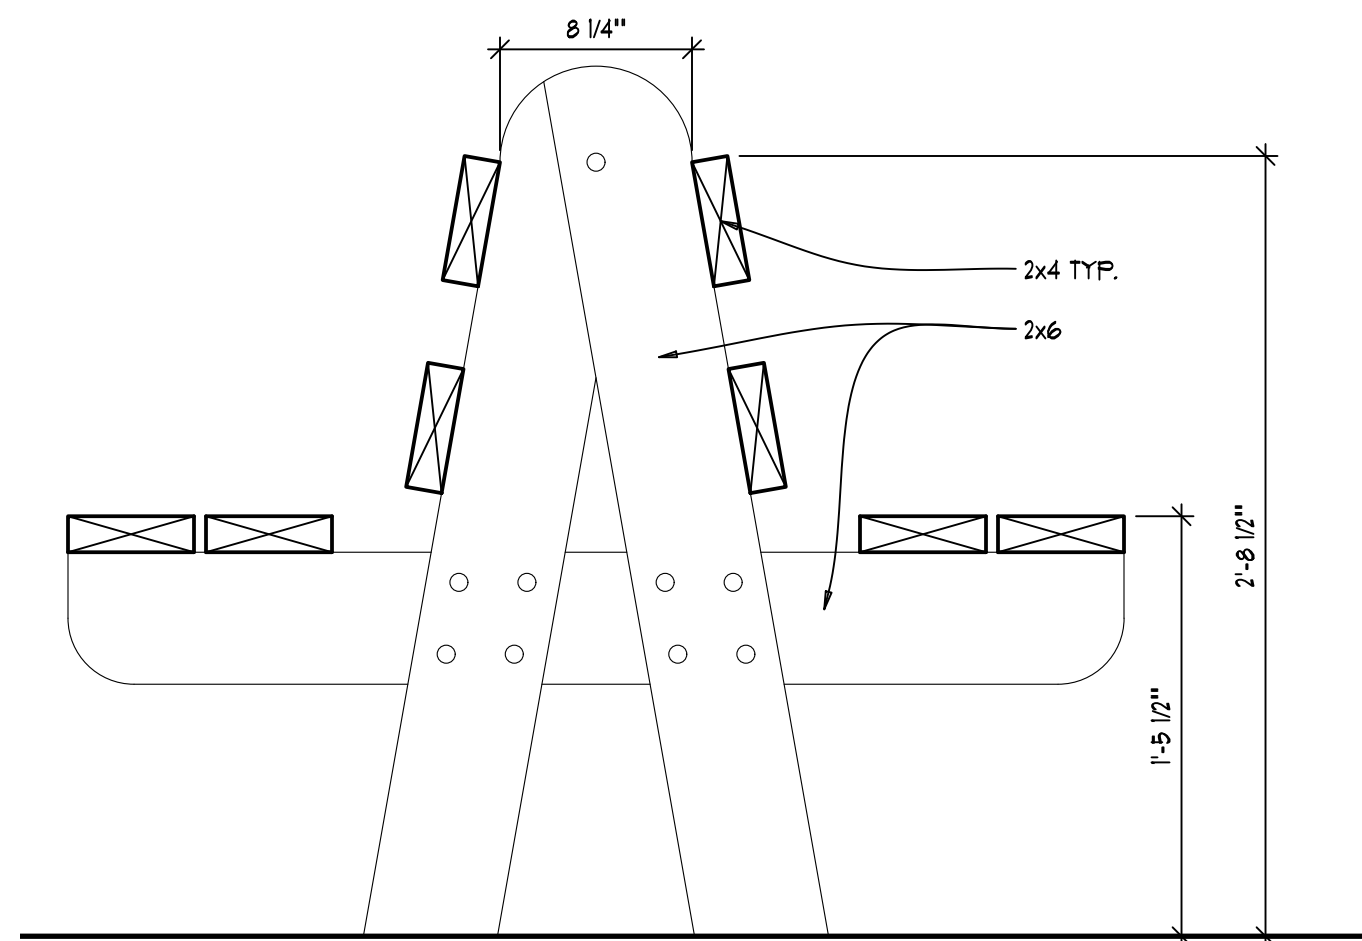

6 BENCH SECTION
SCALE: 1 1/2" = 1'-0"

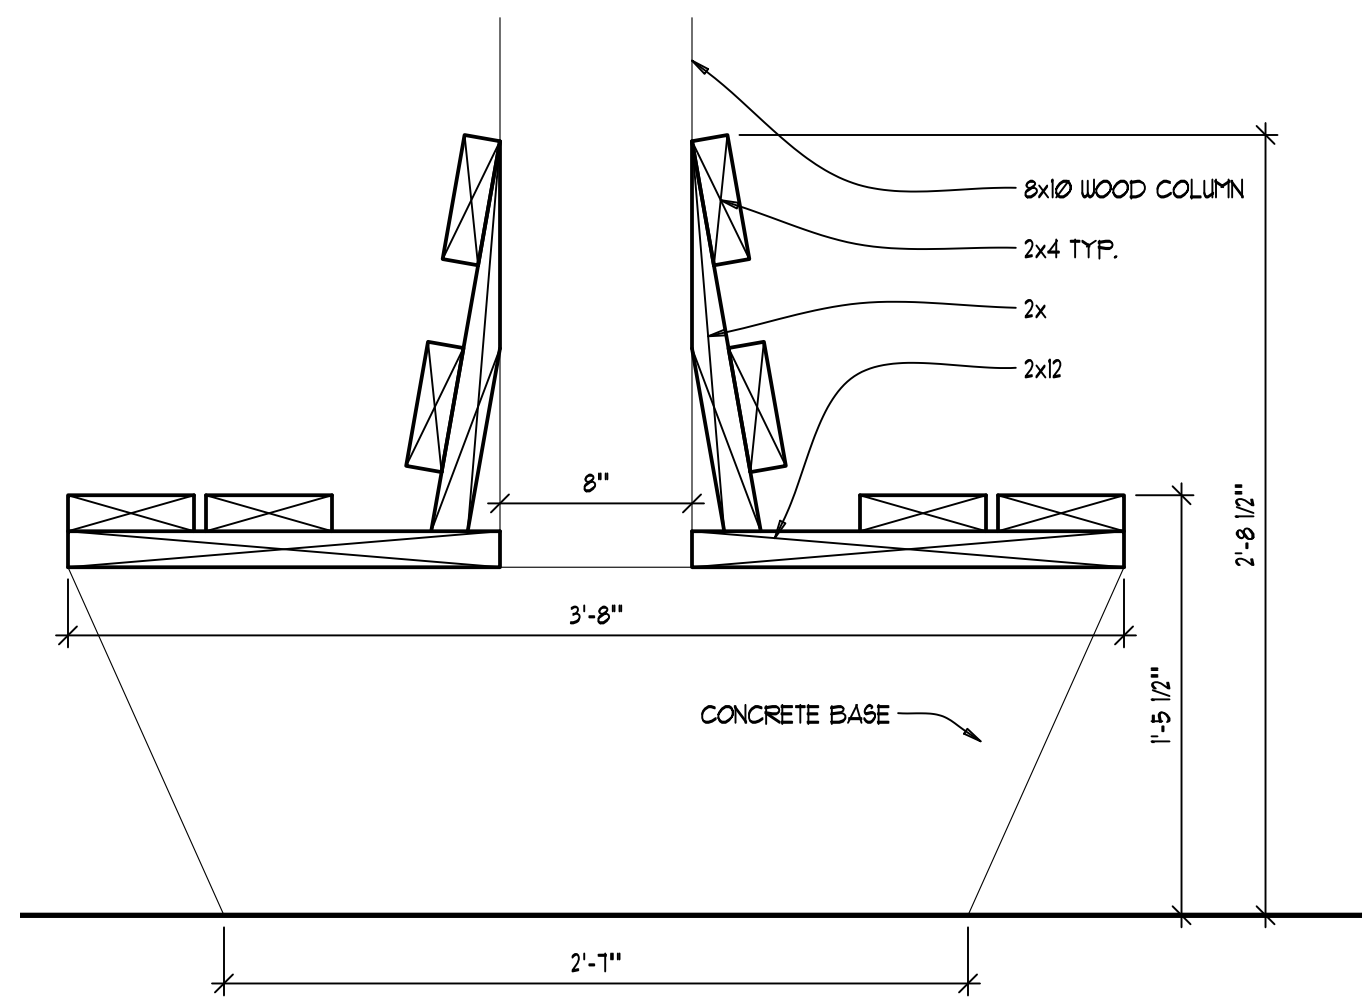

5 BENCH SECTION
SCALE: 1 1/2" = 1'-0"

© Cedar Fair, LP. All rights reserved.
These documents, their annotations, and the copyright and trade secrets therein are the confidential and proprietary property of Cedar Fair, LP. They shall not be disclosed, displayed, or furnished, in whole or in part, to or by any third party, and they shall not be reproduced, in whole or in part, by any means, by any third party without the prior written consent of Cedar Fair, LP. Any violation of these rights shall subject the violator to all legal and equitable remedies available and criminal liability applicable under state and federal laws.

SCALE	VARIABLES
DATE	06-05-2016
DRAWN	EGB
FILE	725093-1a

REVISION	DESCRIPTION

RSCLARCHITECTURE

8827 Bessiah Road
Cincinnati, OH 45236
513-891-9550 PHONE
513-891-9551 FAX
www.rslarch.com

Six Flags
Entertainment Corporation


ELEVATIONS

SF GURNEE - BRIDGE EXT.
REFRESH

SHEET NO.

A-2.1

X OF X

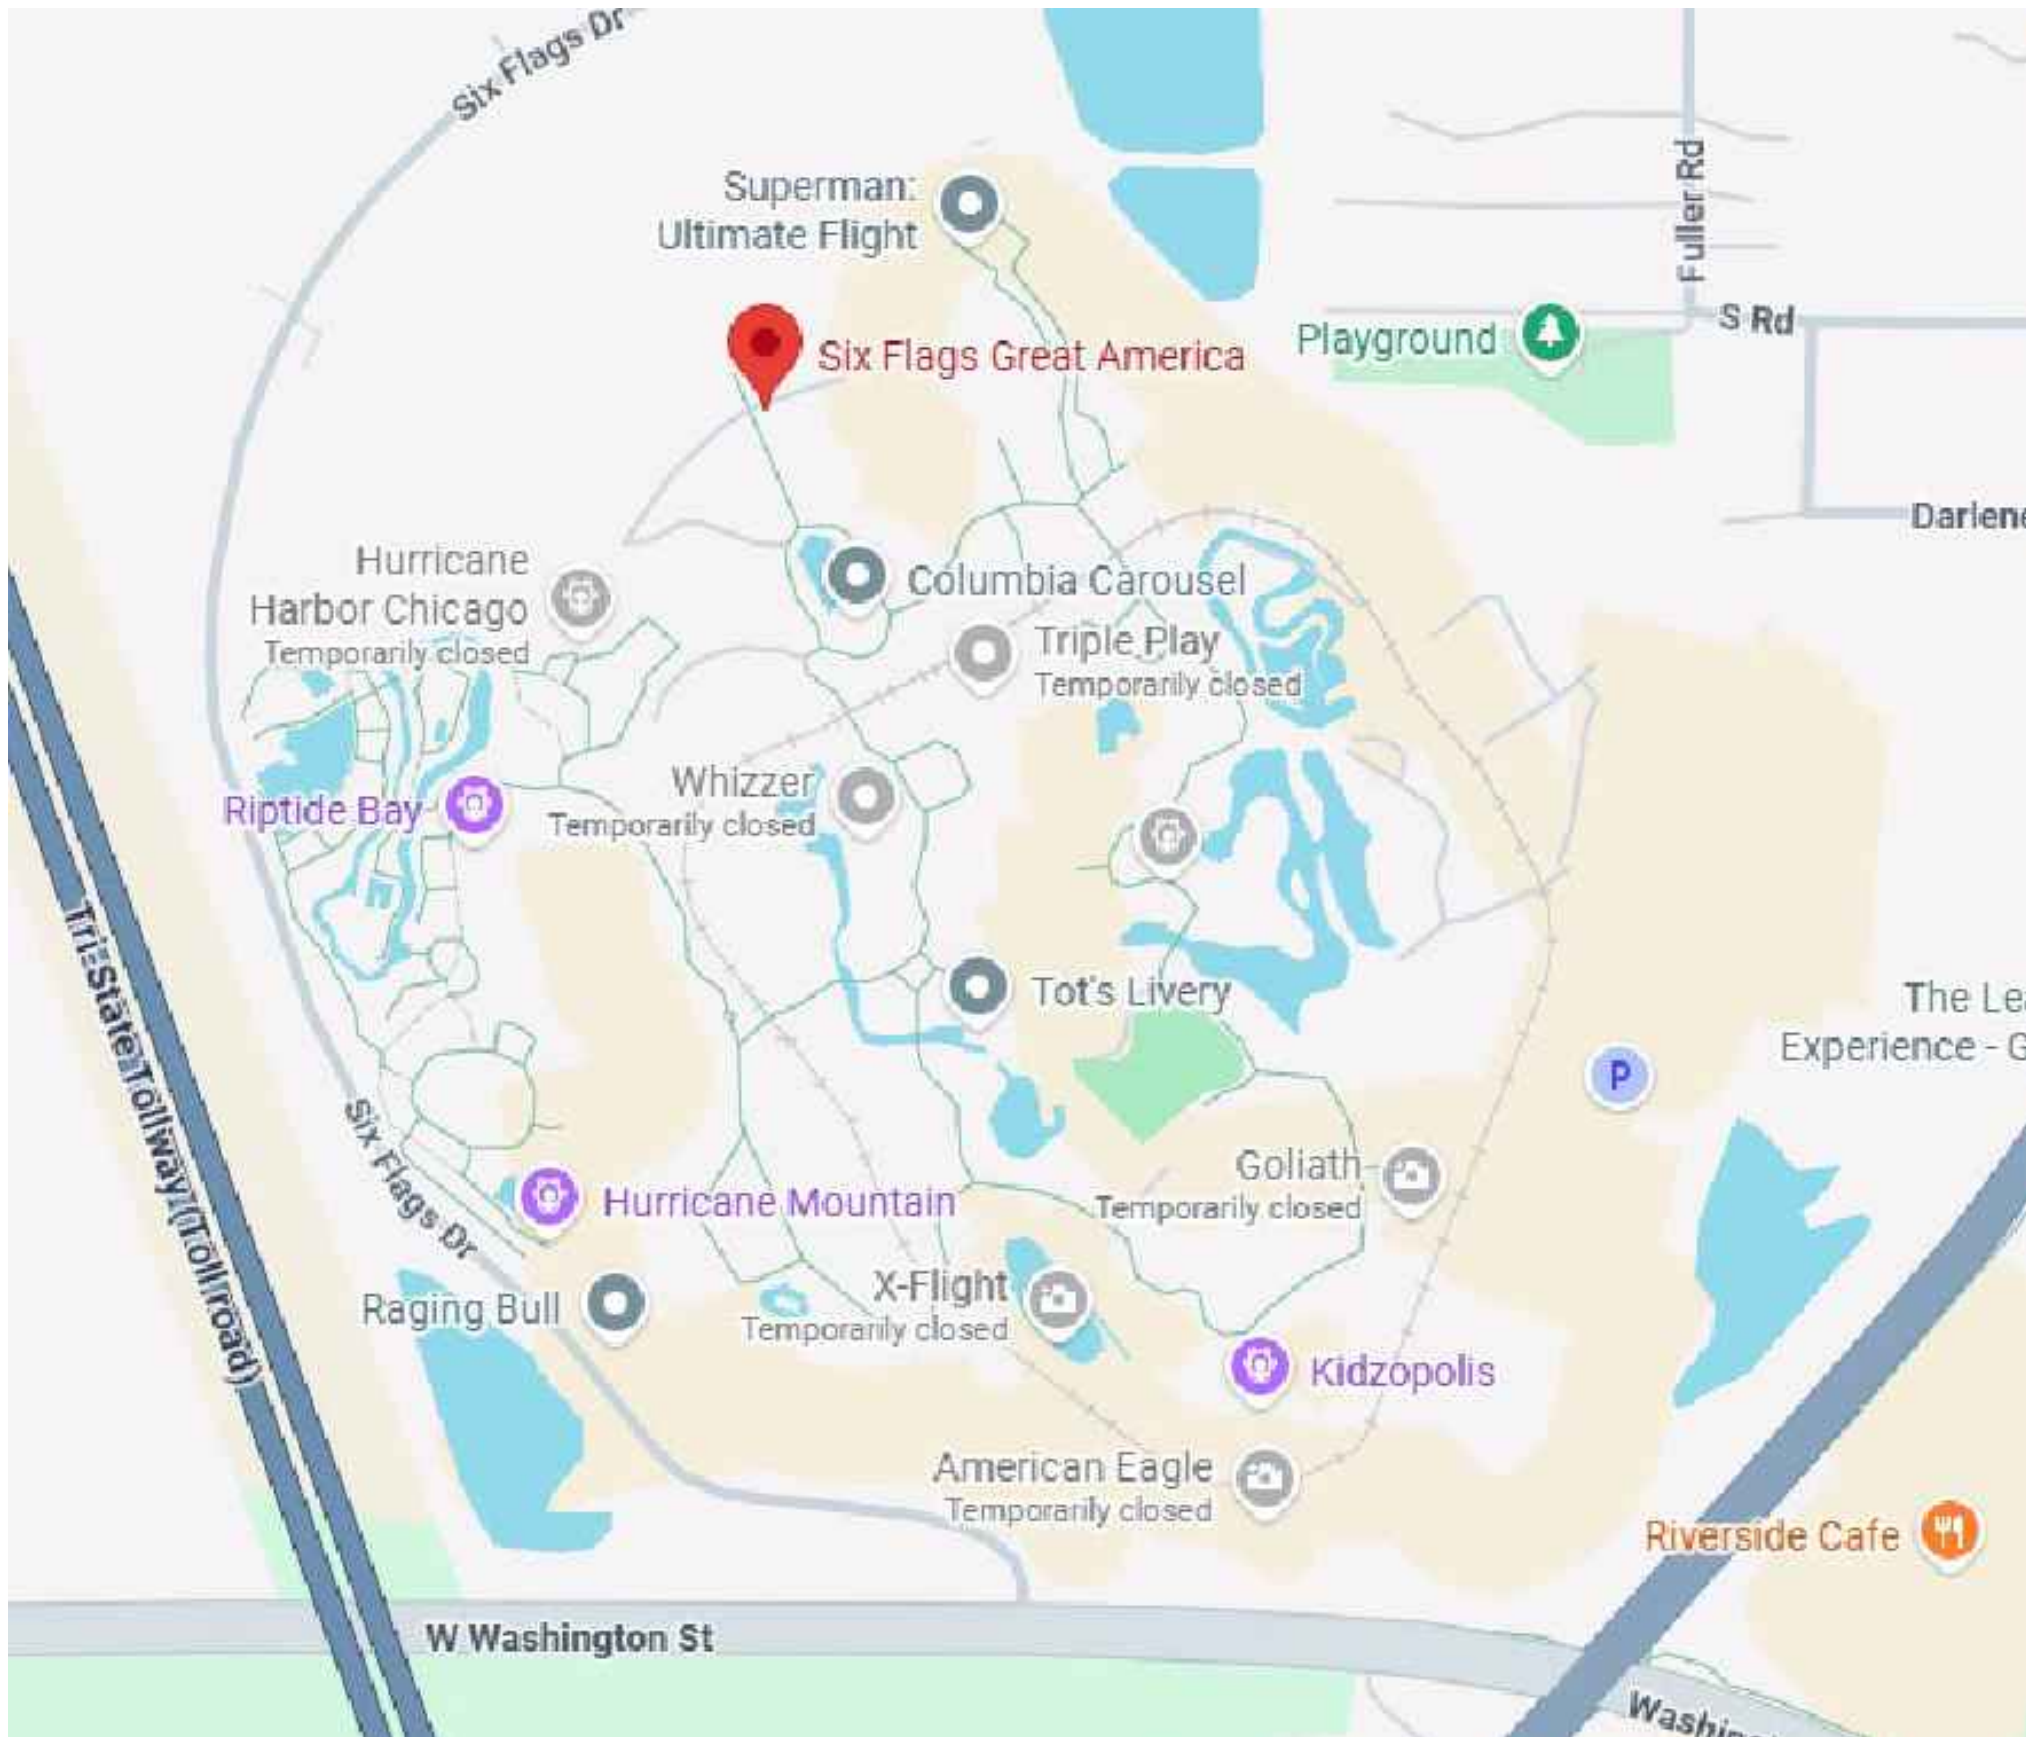

SITE PLAN
NOT TO A SCALE

NORTH



LOCATION PLAN
NOT TO A SCALE

NORTH

PROJECT DEFINITION

PROJECT NAME: SFGM - EXISTING BUILDINGS
- CARTOON CABIN

PROJECT SCOPE: EXTERIOR BUILDING REFRESH

LOCATION: SIX FLAGS GREAT AMERICA
1 GREAT AMERICA PARKWAY
GURNEE, IL 60031

DRAWING INDEX

ARCHITECTURAL

ISSUE DATE	SHEET NO.	DESCRIPTION
06-05-26	7b-A-CVR	CARTOON CABIN - COVER SHEET
06-05-26	7b-A-1.1	CARTOON CABIN - PLANS
06-05-26	7b-A-2.1	CARTOON CABIN - ELEVATIONS
06-05-26	7b-A-2.2	CARTOON CABIN - ELEVATIONS

ISSUE DATES

06-05-2026 ISSUED FOR PERMIT AND CONSTRUCTION



SFGM -
EXISTING BUILDINGS -
CARTOON CABIN


ARCHITECT

R S L COMMERCIAL
ARCHITECTURE

8927 Rossash Road
Cincinnati, OH 45236

513-891-9950 PHONE
513-891-9951 FAX

www.rslarch.com

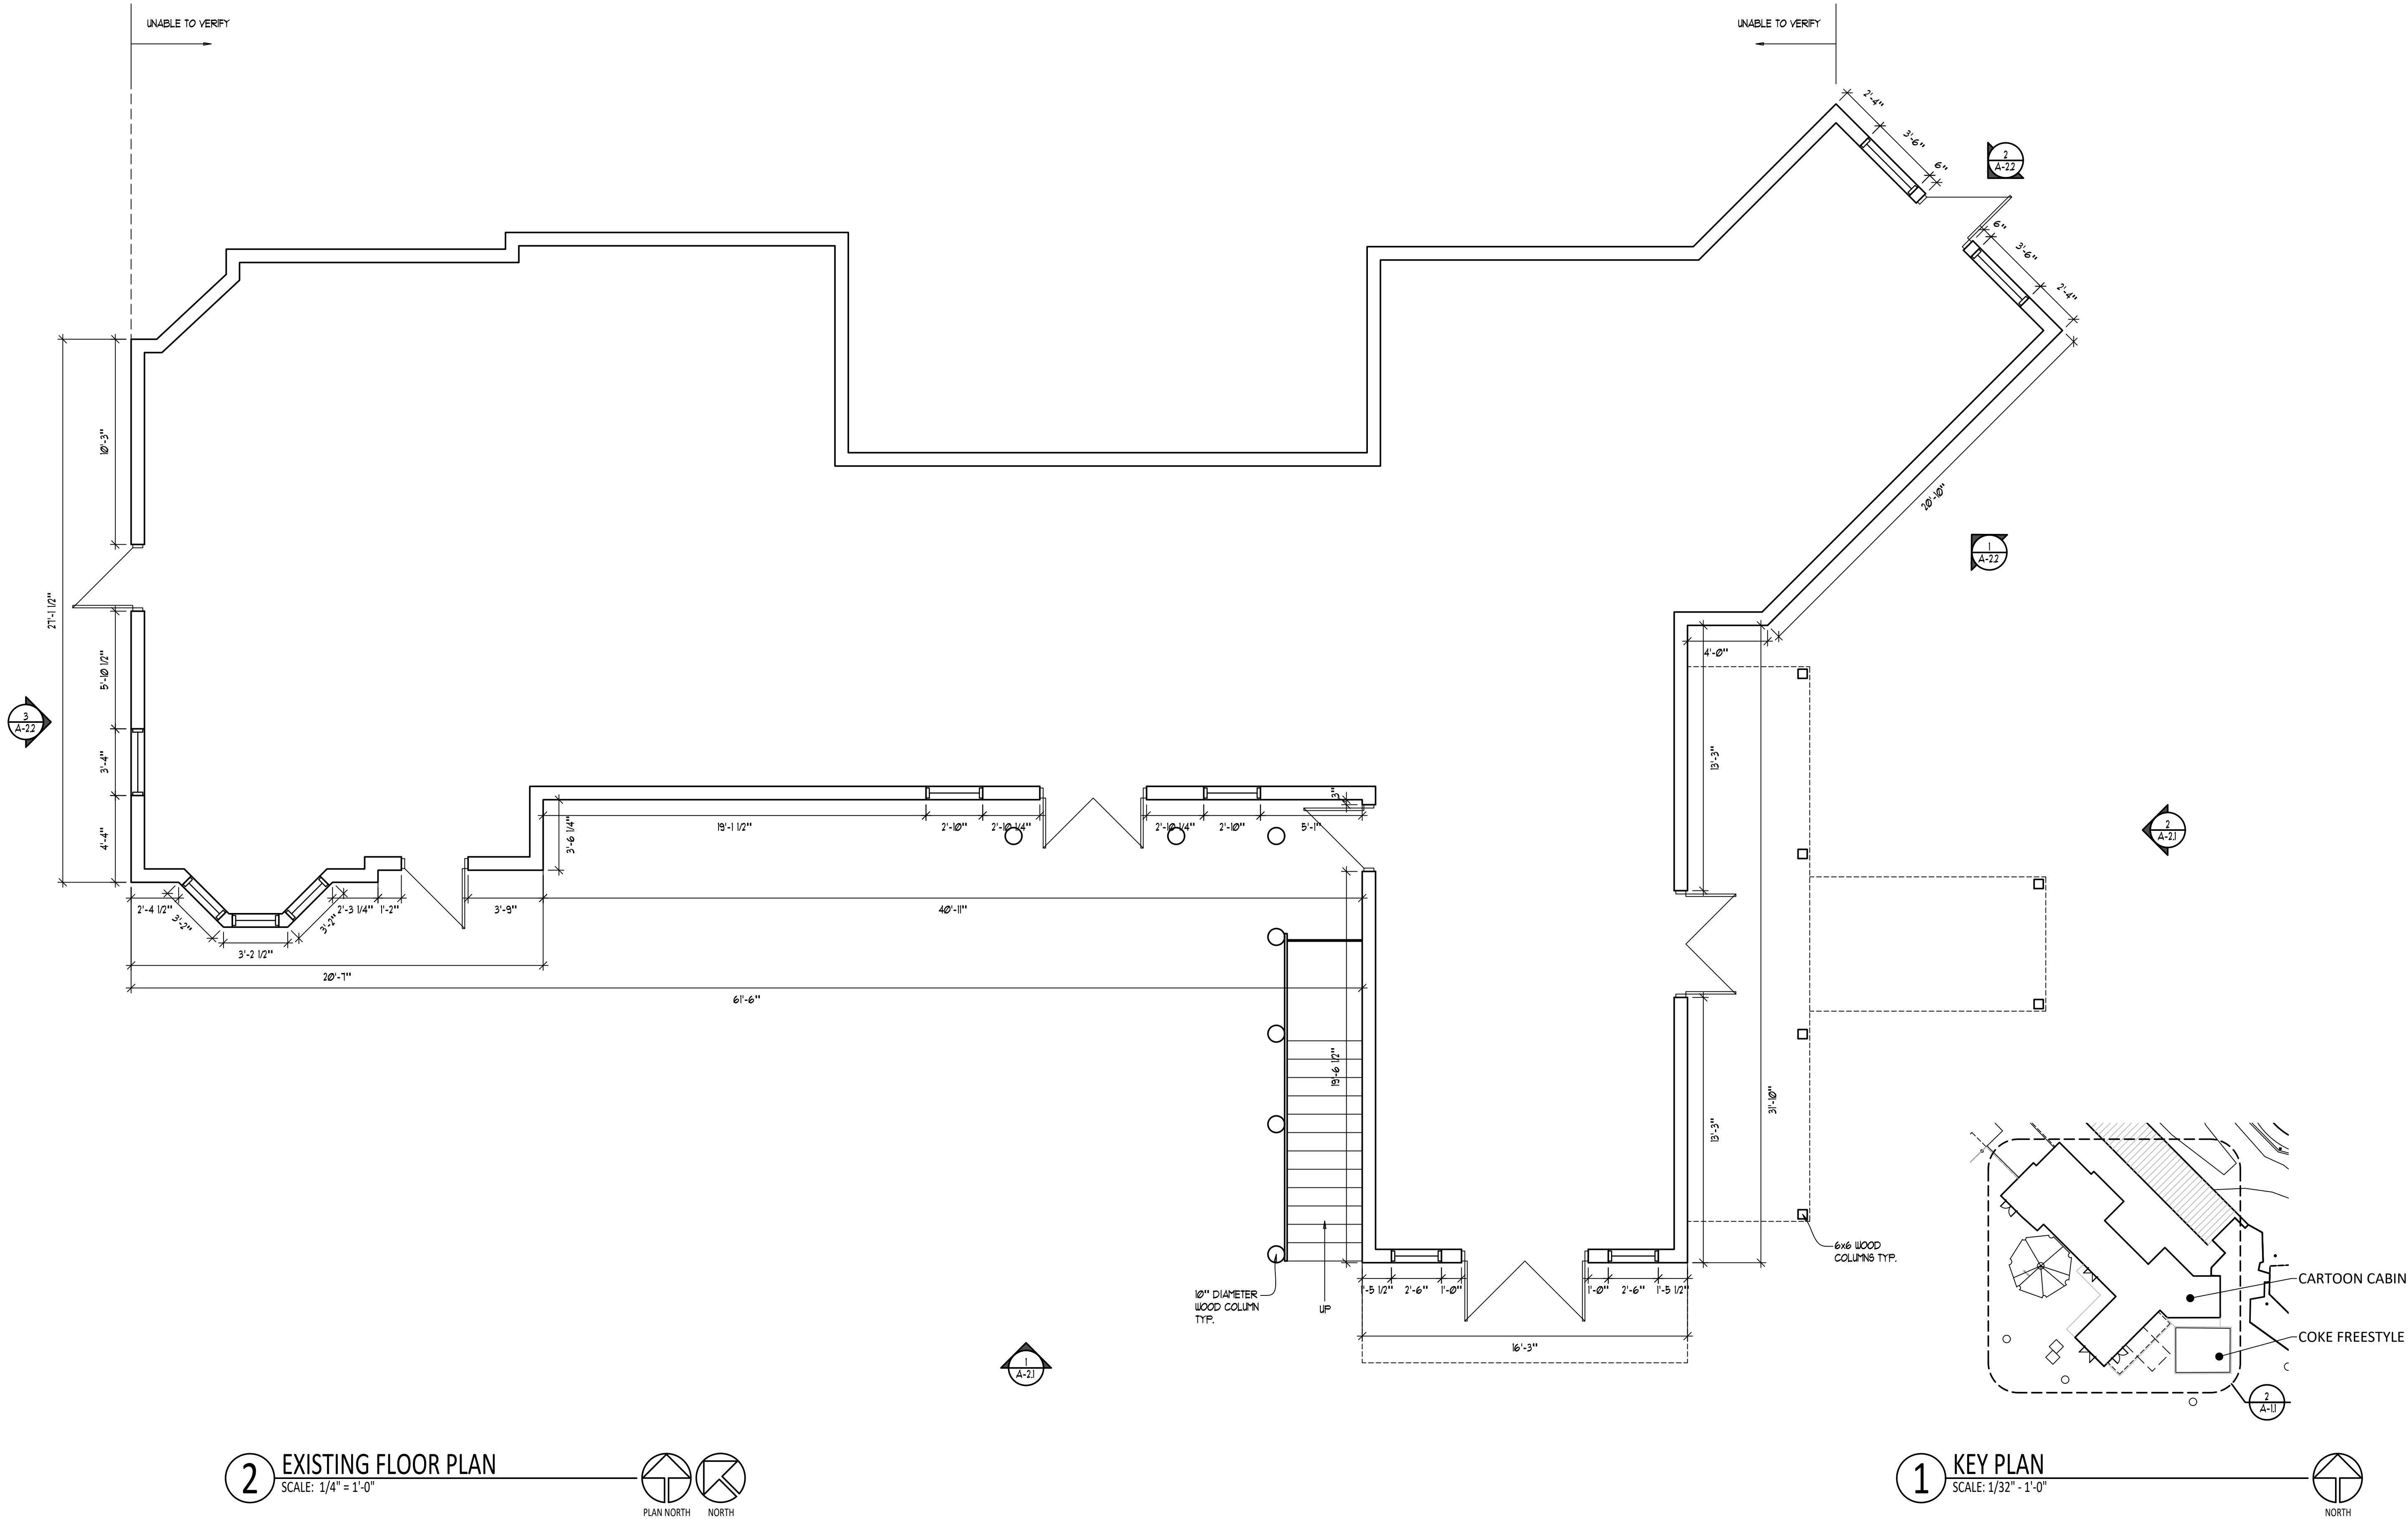

© Cedar Fair LP. Unpublished
These documents, their substance, and the copyright and trade secrets therein are the confidential and proprietary property of Cedar Fair LP. They shall not be disclosed, displayed, or furnished, in whole or in part, to or by any third party, and they shall not be reproduced, in whole or in part, by any means, by any third party without the prior written consent of Cedar Fair LP. Any violation of these rights shall subject the violator to all legal and equitable remedies available and critical liability applicable under state and federal laws.

PLANS

SF GURNEE - CARTOON
CABIN EXT. REFRESH

SHEET NO.
A-1.1
X OF X

REVISION

DESCRIPTION

SCALE VARIES

DATE 06-05-2016

DRAWN XXX/XXX


FILE #250933-Tb

R S L COMMERCIAL
ARCHITECTURE

8927 Rossash Road
Cincinnati, OH 45236
513-891-9950 PHONE
513-891-9951 FAX
www.rslarch.com

Six Flags
Entertainment Corporation


	EXTERIOR SELECTION SCHEDULE					
NO.	MATERIAL TYPE	MANUFACTURER	PRODUCT/MODEL #	COLOR/ FINISH	FINISH NOTES	LOCATION/NOTES
PT-4	EXTERIOR PAINT	SHERWIN WILLIAMS	SW6068	BREVITY BROWN		
PT-32	EXTERIOR PAINT	SHERWIN WILLIAMS	SW6440	COURTYARD		
PT-31	EXTERIOR PAINT	SHERWIN WILLIAMS	SW6335	FIRE BRICK		
PT-33	EXTERIOR PAINT	SHERWIN WILLIAMS	SW0048	BUNGLEHOUSE BLUE		

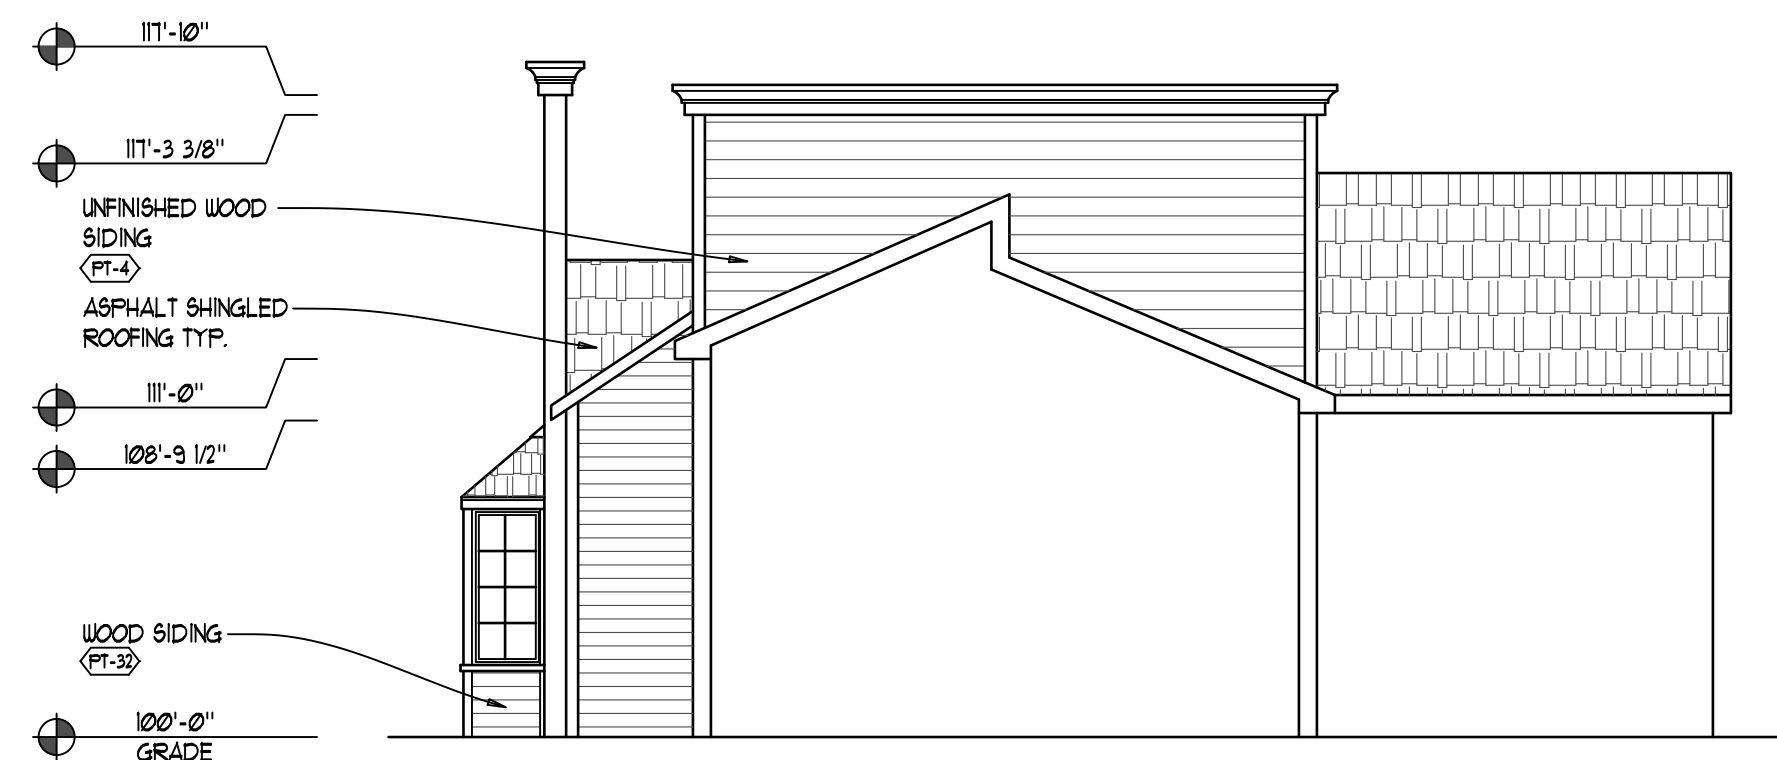

3 EXTERIOR ELEVATION



2 EXTERIOR ELEVATION

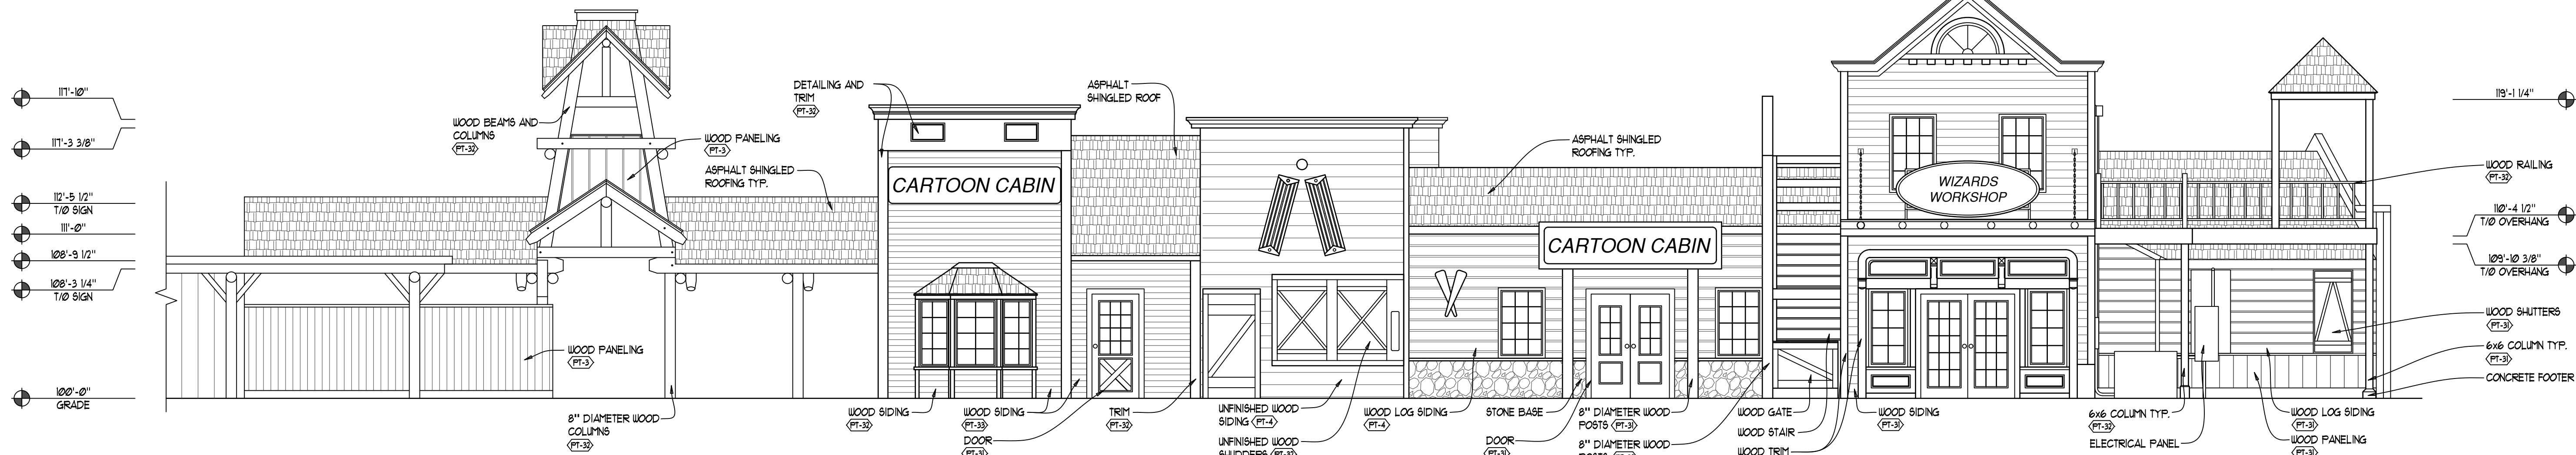

1 EXTERIOR ELEVATION


SCALE: 3/16" = 1'-0"

© Cedar Fair LP. Unpublished
These documents, their substance, and the copyright and trade secrets therein are the confidential and proprietary property of Cedar Fair LP. They shall not be disclosed, displayed, or furnished, in whole or in part, to or by any third party, and they shall not be reproduced, in whole or in part, by any means, by any third party without the prior written consent of Cedar Fair LP. Any violation of these rights shall subject the violator to all legal and equitable remedies available and critical liability applicable under state and federal law."


REVISION	DESCRIPTION

SCALE	VARES
DATE	06-05-2016
DRAWN	XXXXXX
FILE	*25093-Tb

EXTERIOR SELECTION SCHEDULE						
NO.	MATERIAL TYPE	MANUFACTURER	PRODUCT/MODEL #	COLOR/ FINISH	FINISH NOTES	LOCATION/NOTES
PT-4	EXTERIOR PAINT	SHERWIN WILLIAMS	SW6068	BREVITY BROWN		
PT-32	EXTERIOR PAINT	SHERWIN WILLIAMS	SW6440	COURTYARD		
PT-31	EXTERIOR PAINT	SHERWIN WILLIAMS	SW6335	FIRED BRICK		
PT-33	EXTERIOR PAINT	SHERWIN WILLIAMS	SW0048	BUNGLEHOUSE BLUE		

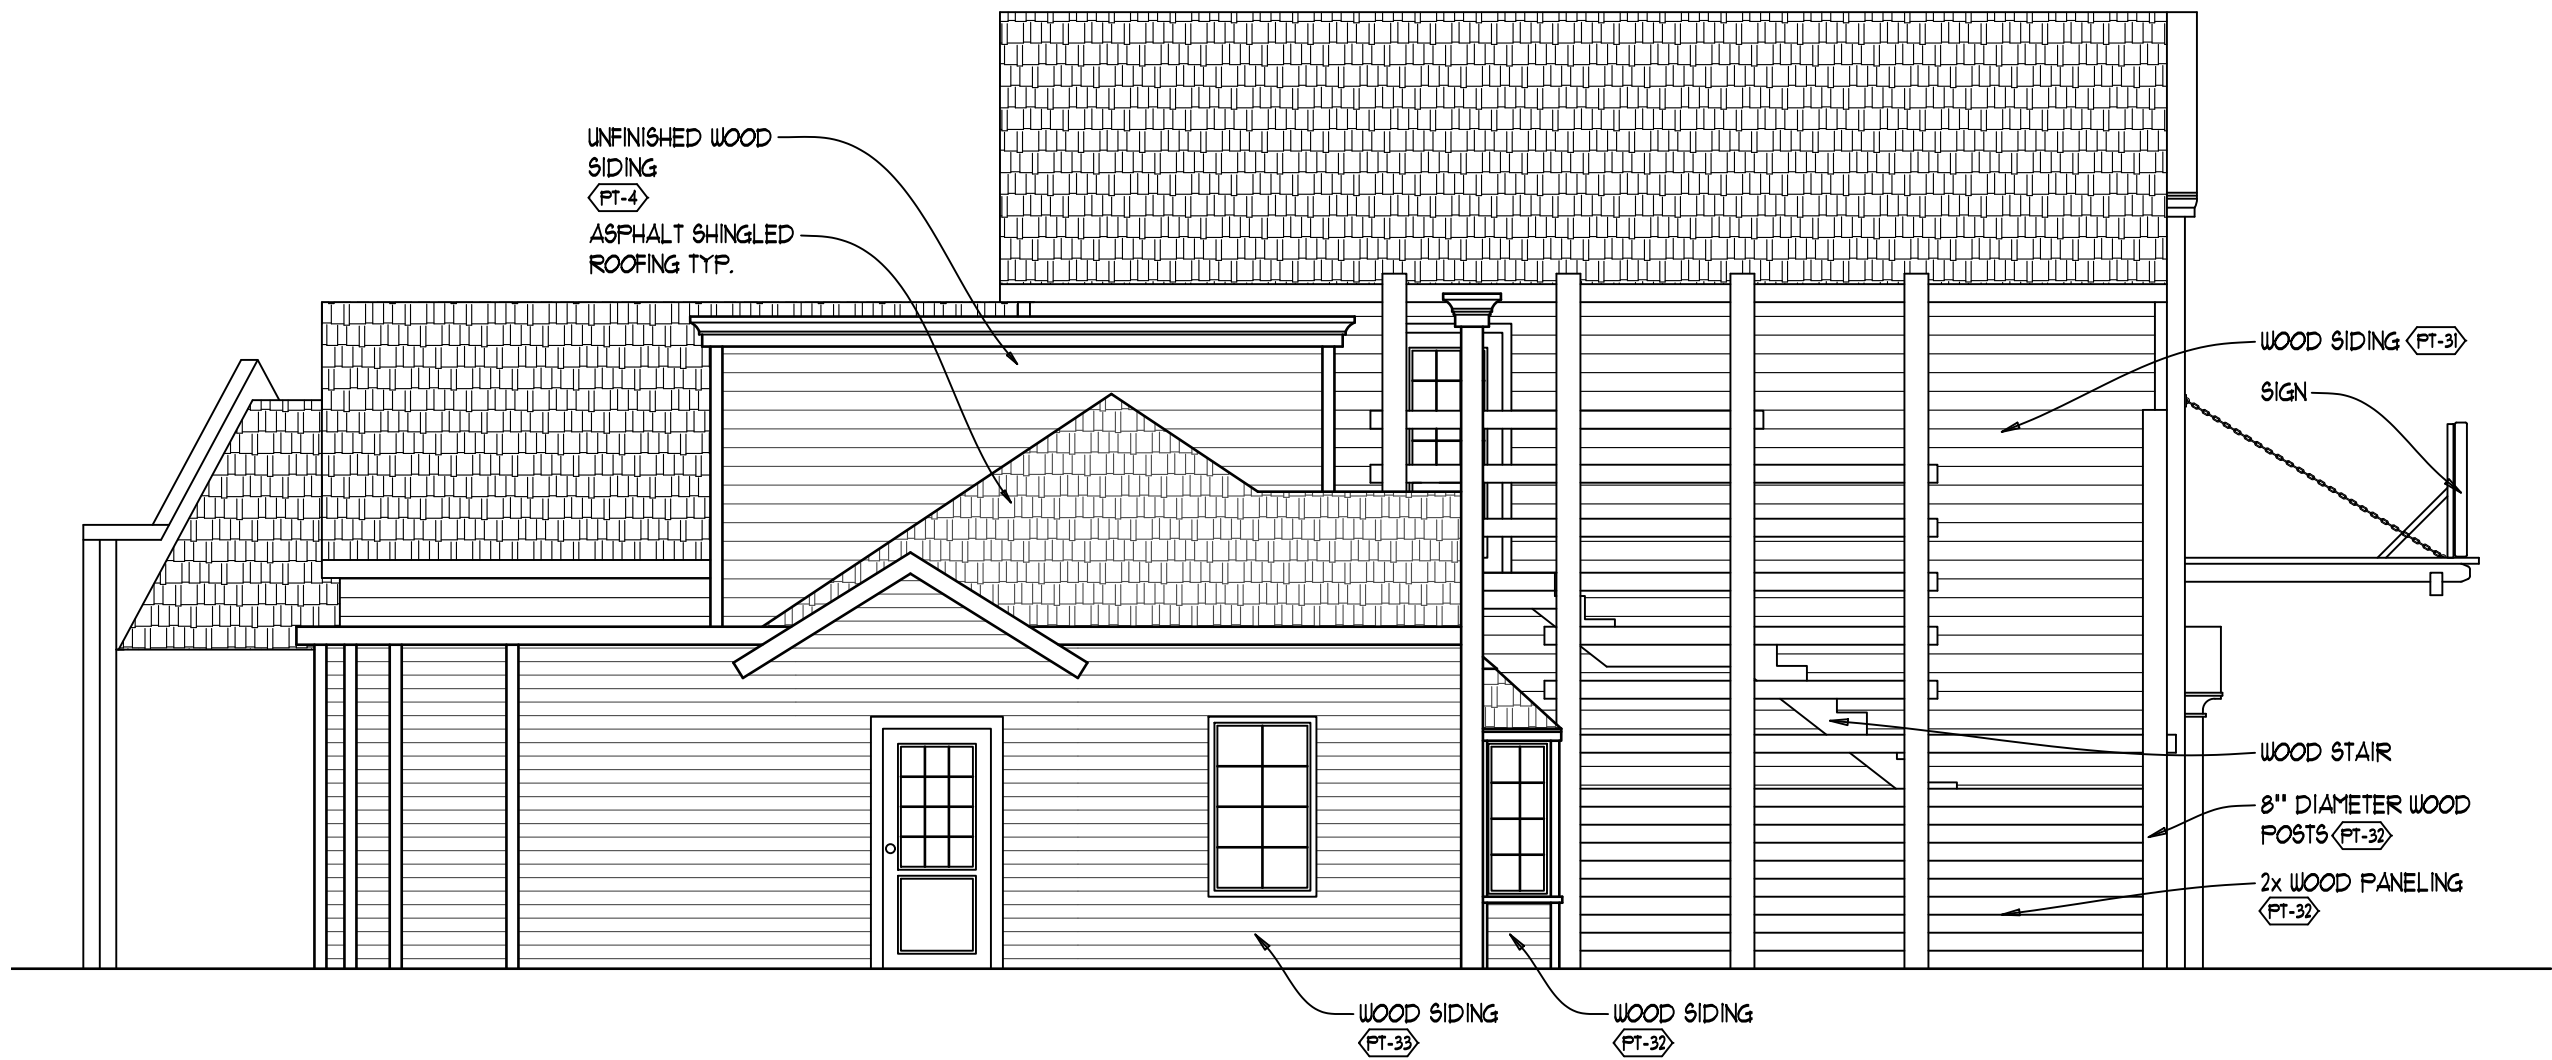


3 EXTERIOR ELEVATION
SCALE: 3/16" = 1'-0"

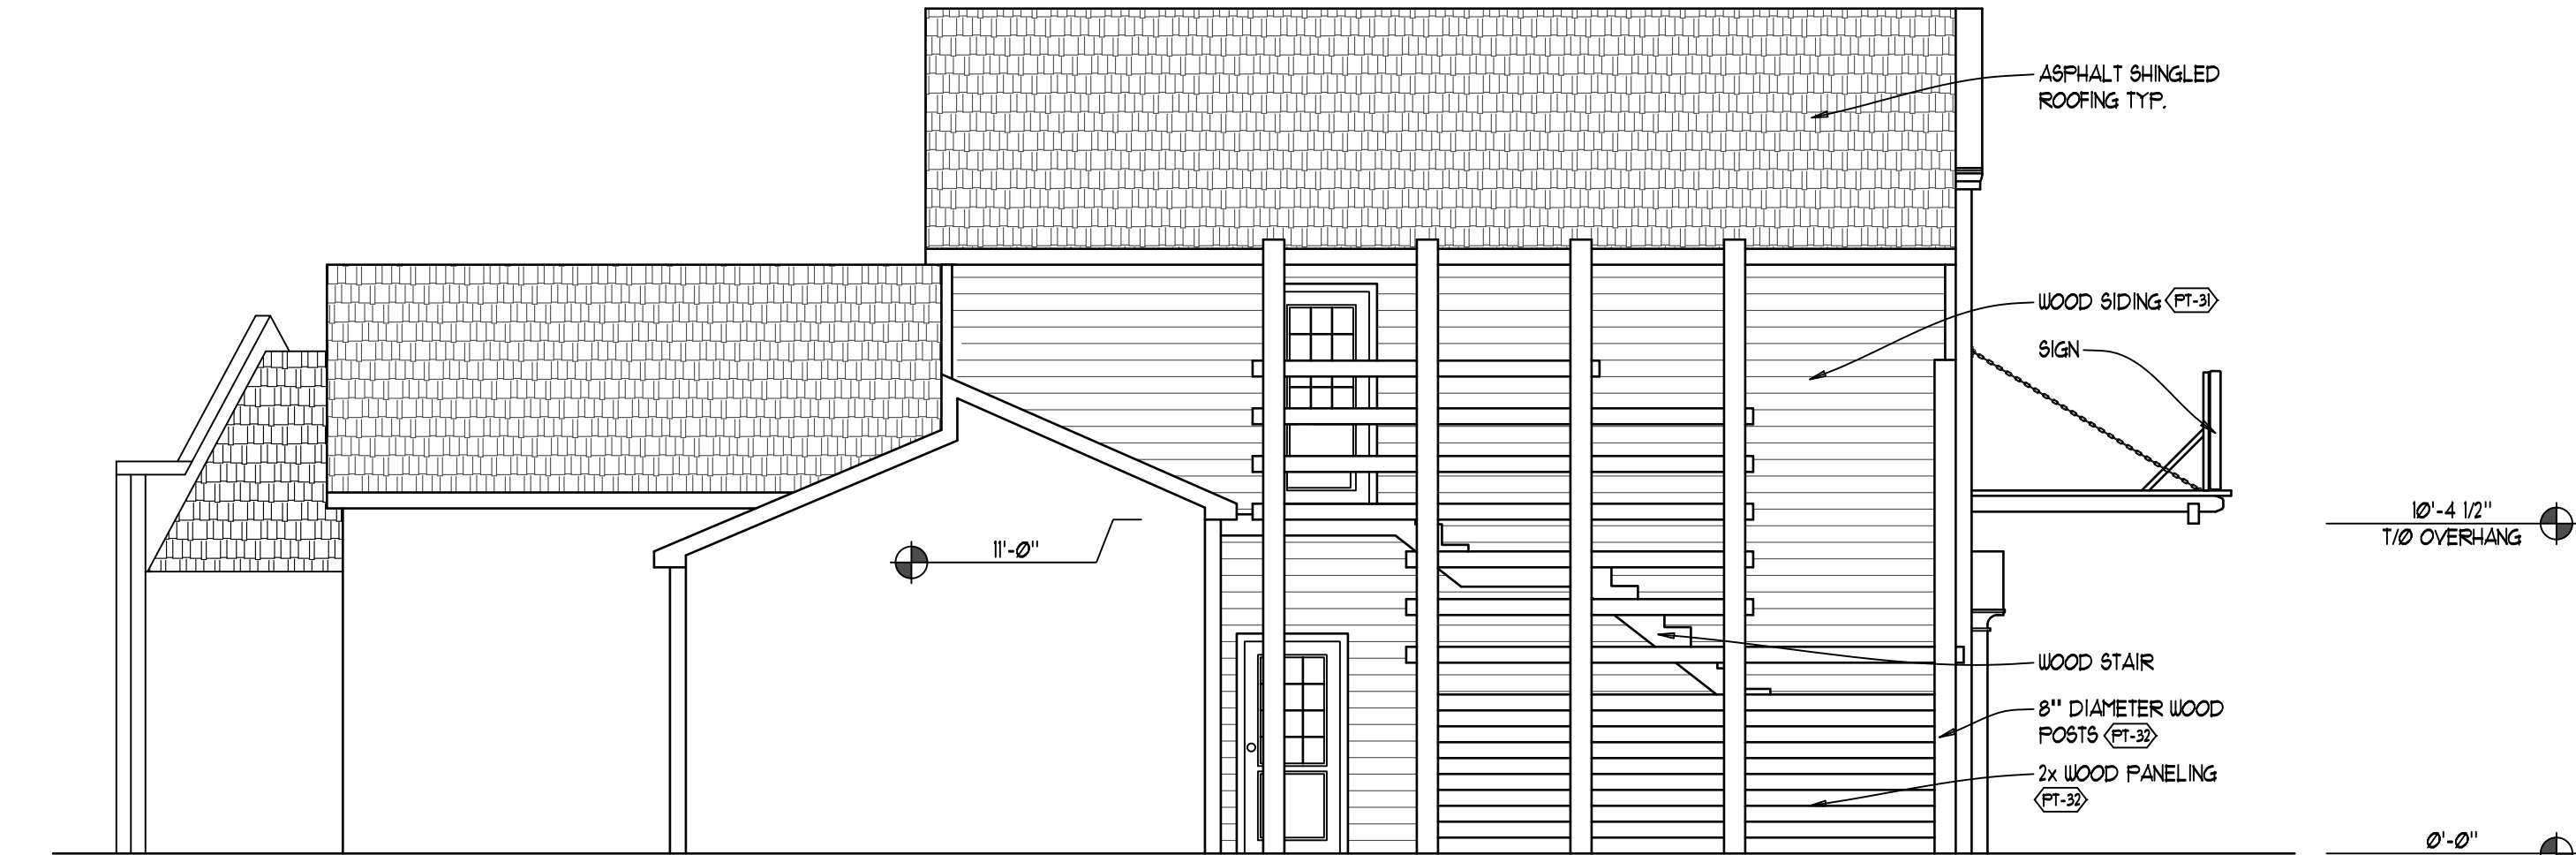


4 EXTERIOR ELEVATION
SCALE: 3/16" = 1'-0"



2 EXTERIOR ELEVATION
SCALE: 3/16" = 1'-0"

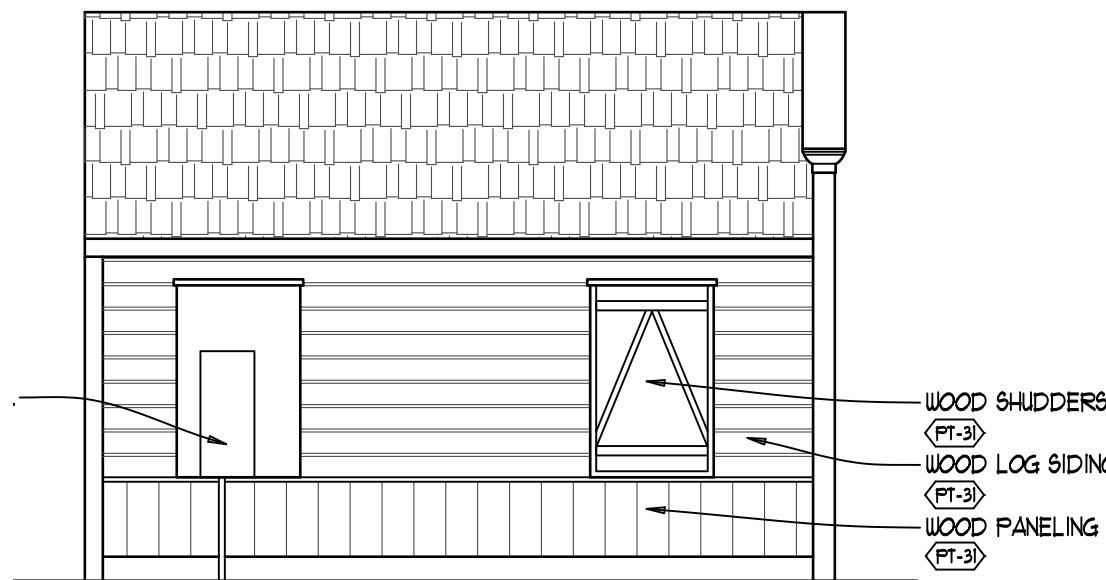

1 EXTERIOR ELEVATION
SCALE: 3/16" = 1'-0"

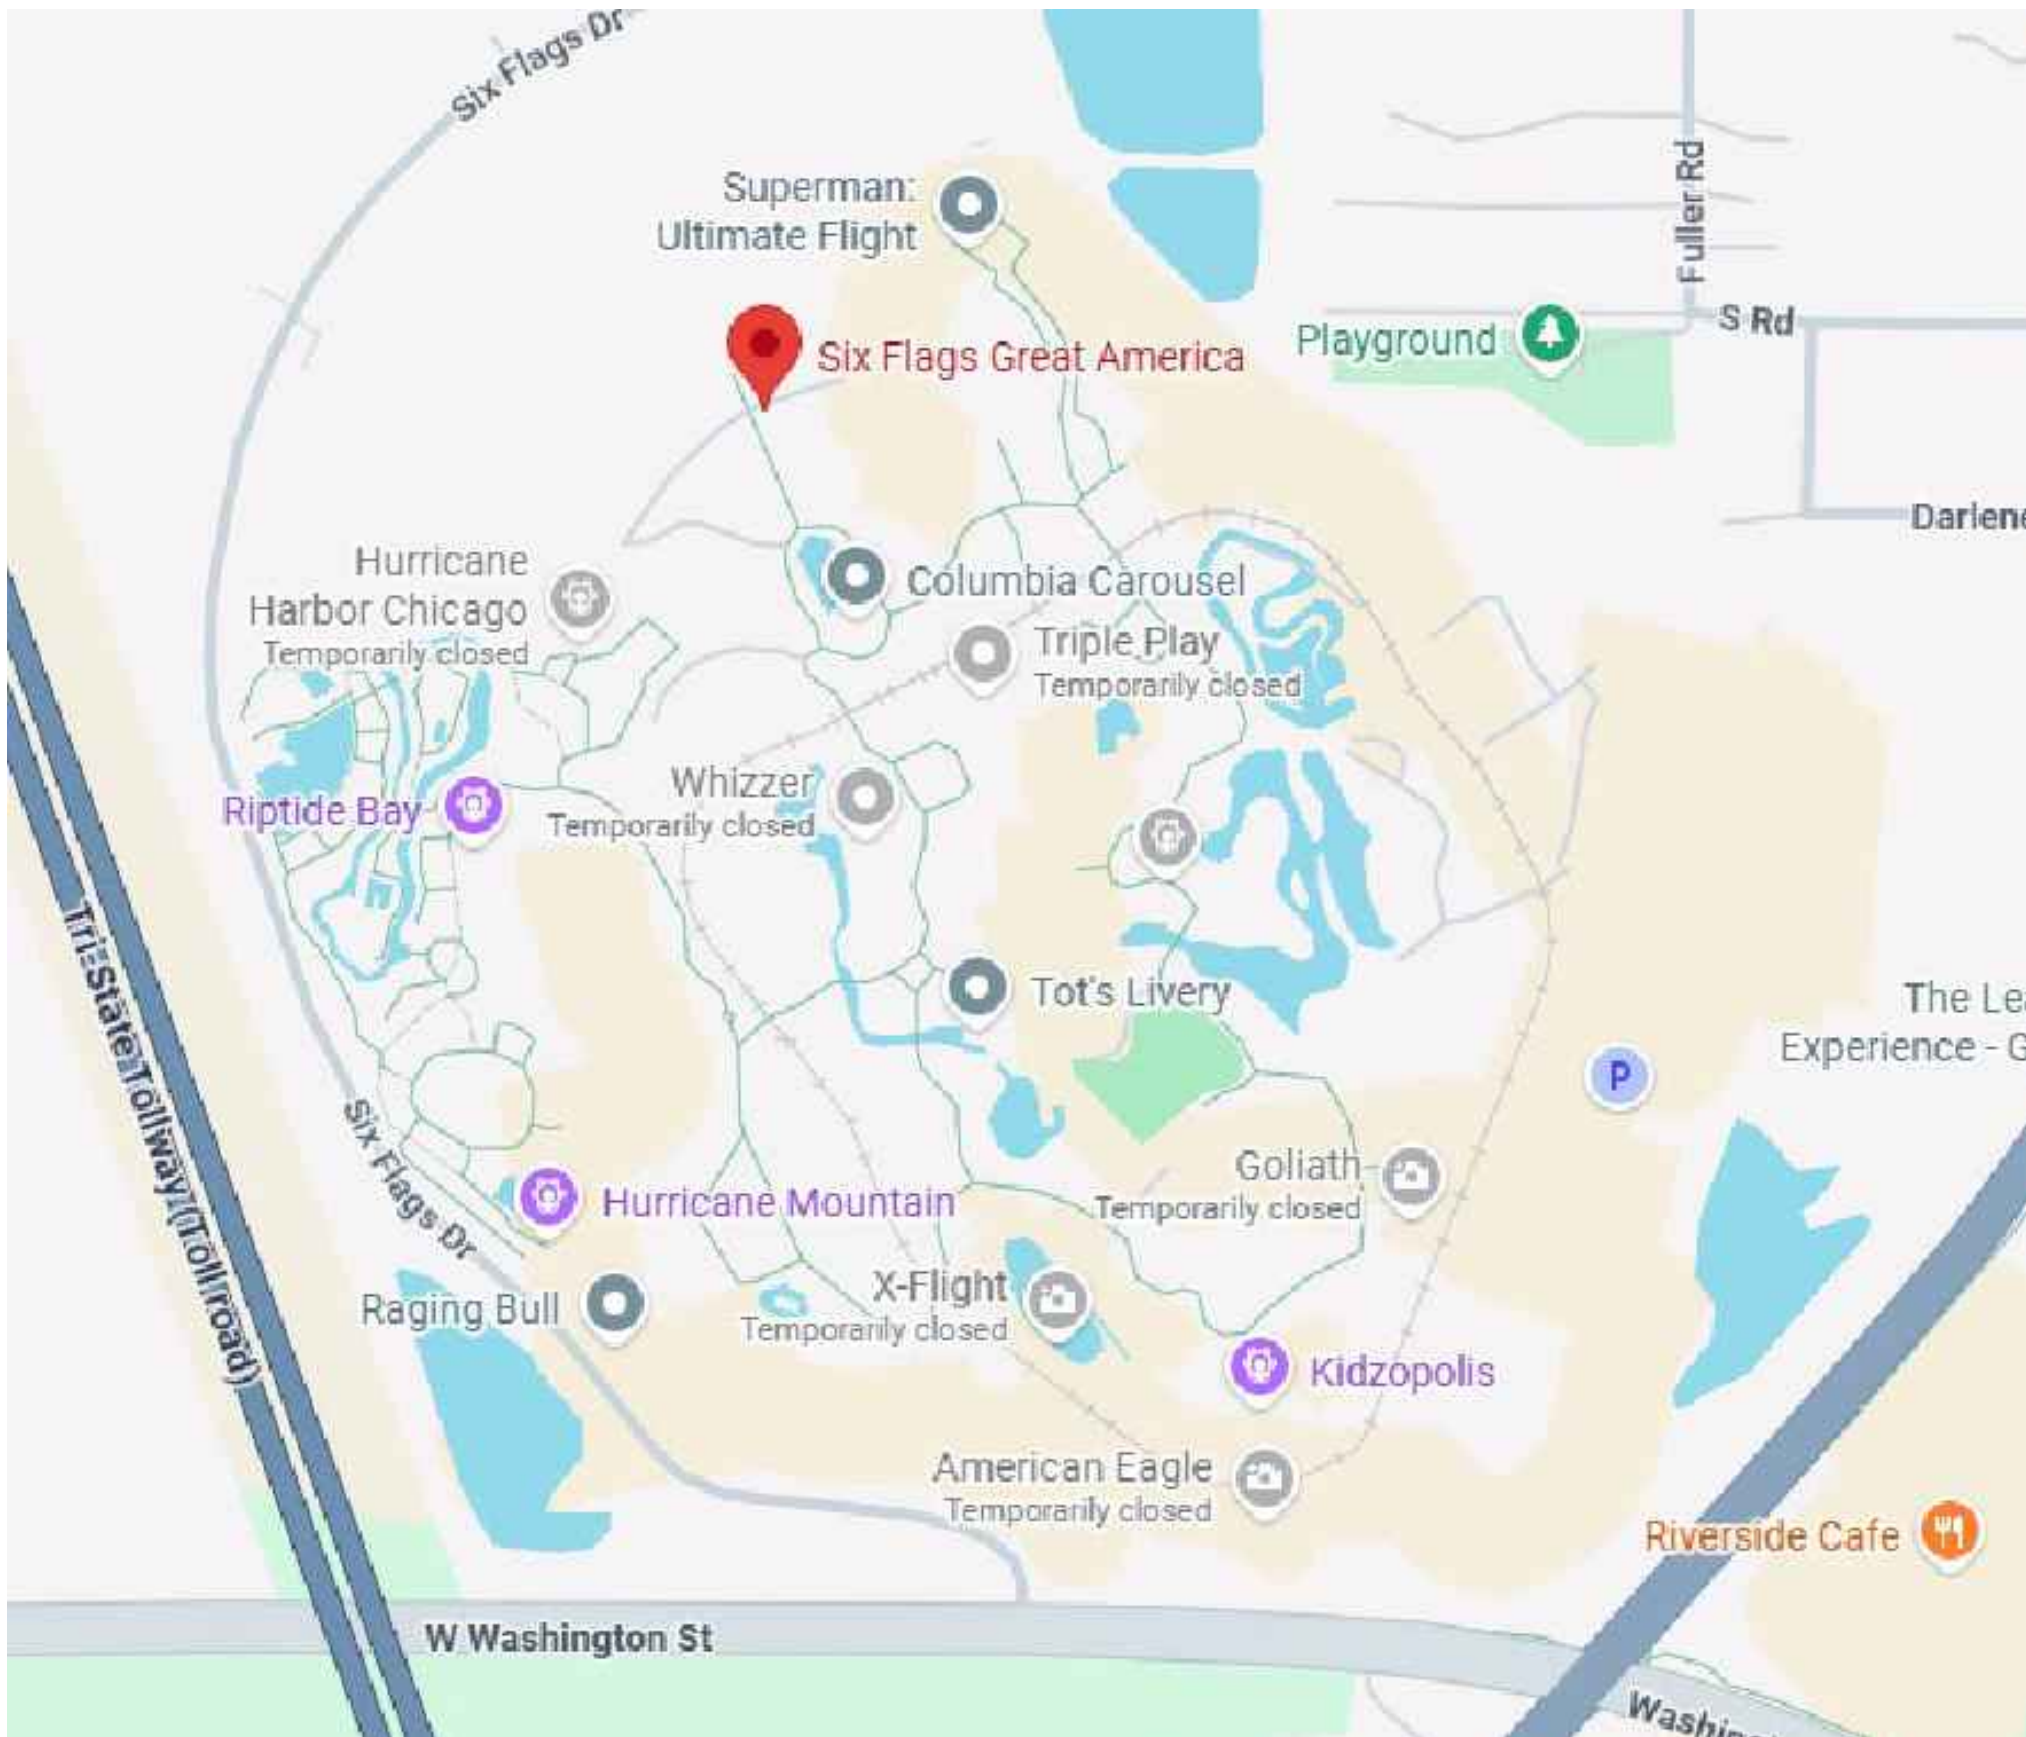

SITE PLAN
NOT TO A SCALE



LOCATION PLAN
NOT TO A SCALE



PROJECT DEFINITION

PROJECT NAME: SFGM - EXISTING BUILDINGS
- CLAIM JUMPER
PROJECT SCOPE: EXTERIOR BUILDING REFRESH
LOCATION: SIX FLAGS GREAT AMERICA
1 GREAT AMERICA PARKWAY
GURNEE, IL 60031

DRAWING INDEX

ARCHITECTURAL

ISSUE DATE	SHEET NO.	DESCRIPTION
06-05-26	7c-A-CVR	CLAIM JUMPER - COVER SHEET
06-05-26	7c-A-1.1	CLAIM JUMPER - PLAN
06-05-26	7c-A-2.1	CLAIM JUMPER - ELEVATIONS
06-05-26	7c-A-2.2	CLAIM JUMPER - ELEVATIONS


ISSUE DATES

06-05-2026 ISSUED FOR PERMIT AND CONSTRUCTION



SFGM - EXISTING BUILDINGS - CLAIM JUMPER

ARCHITECT

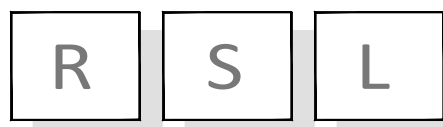


COMMERCIAL
ARCHITECTURE


8927 Rossash Road
Cincinnati, OH 45236

513-891-9950 PHONE
513-891-9951 FAX

www.rslarch.com

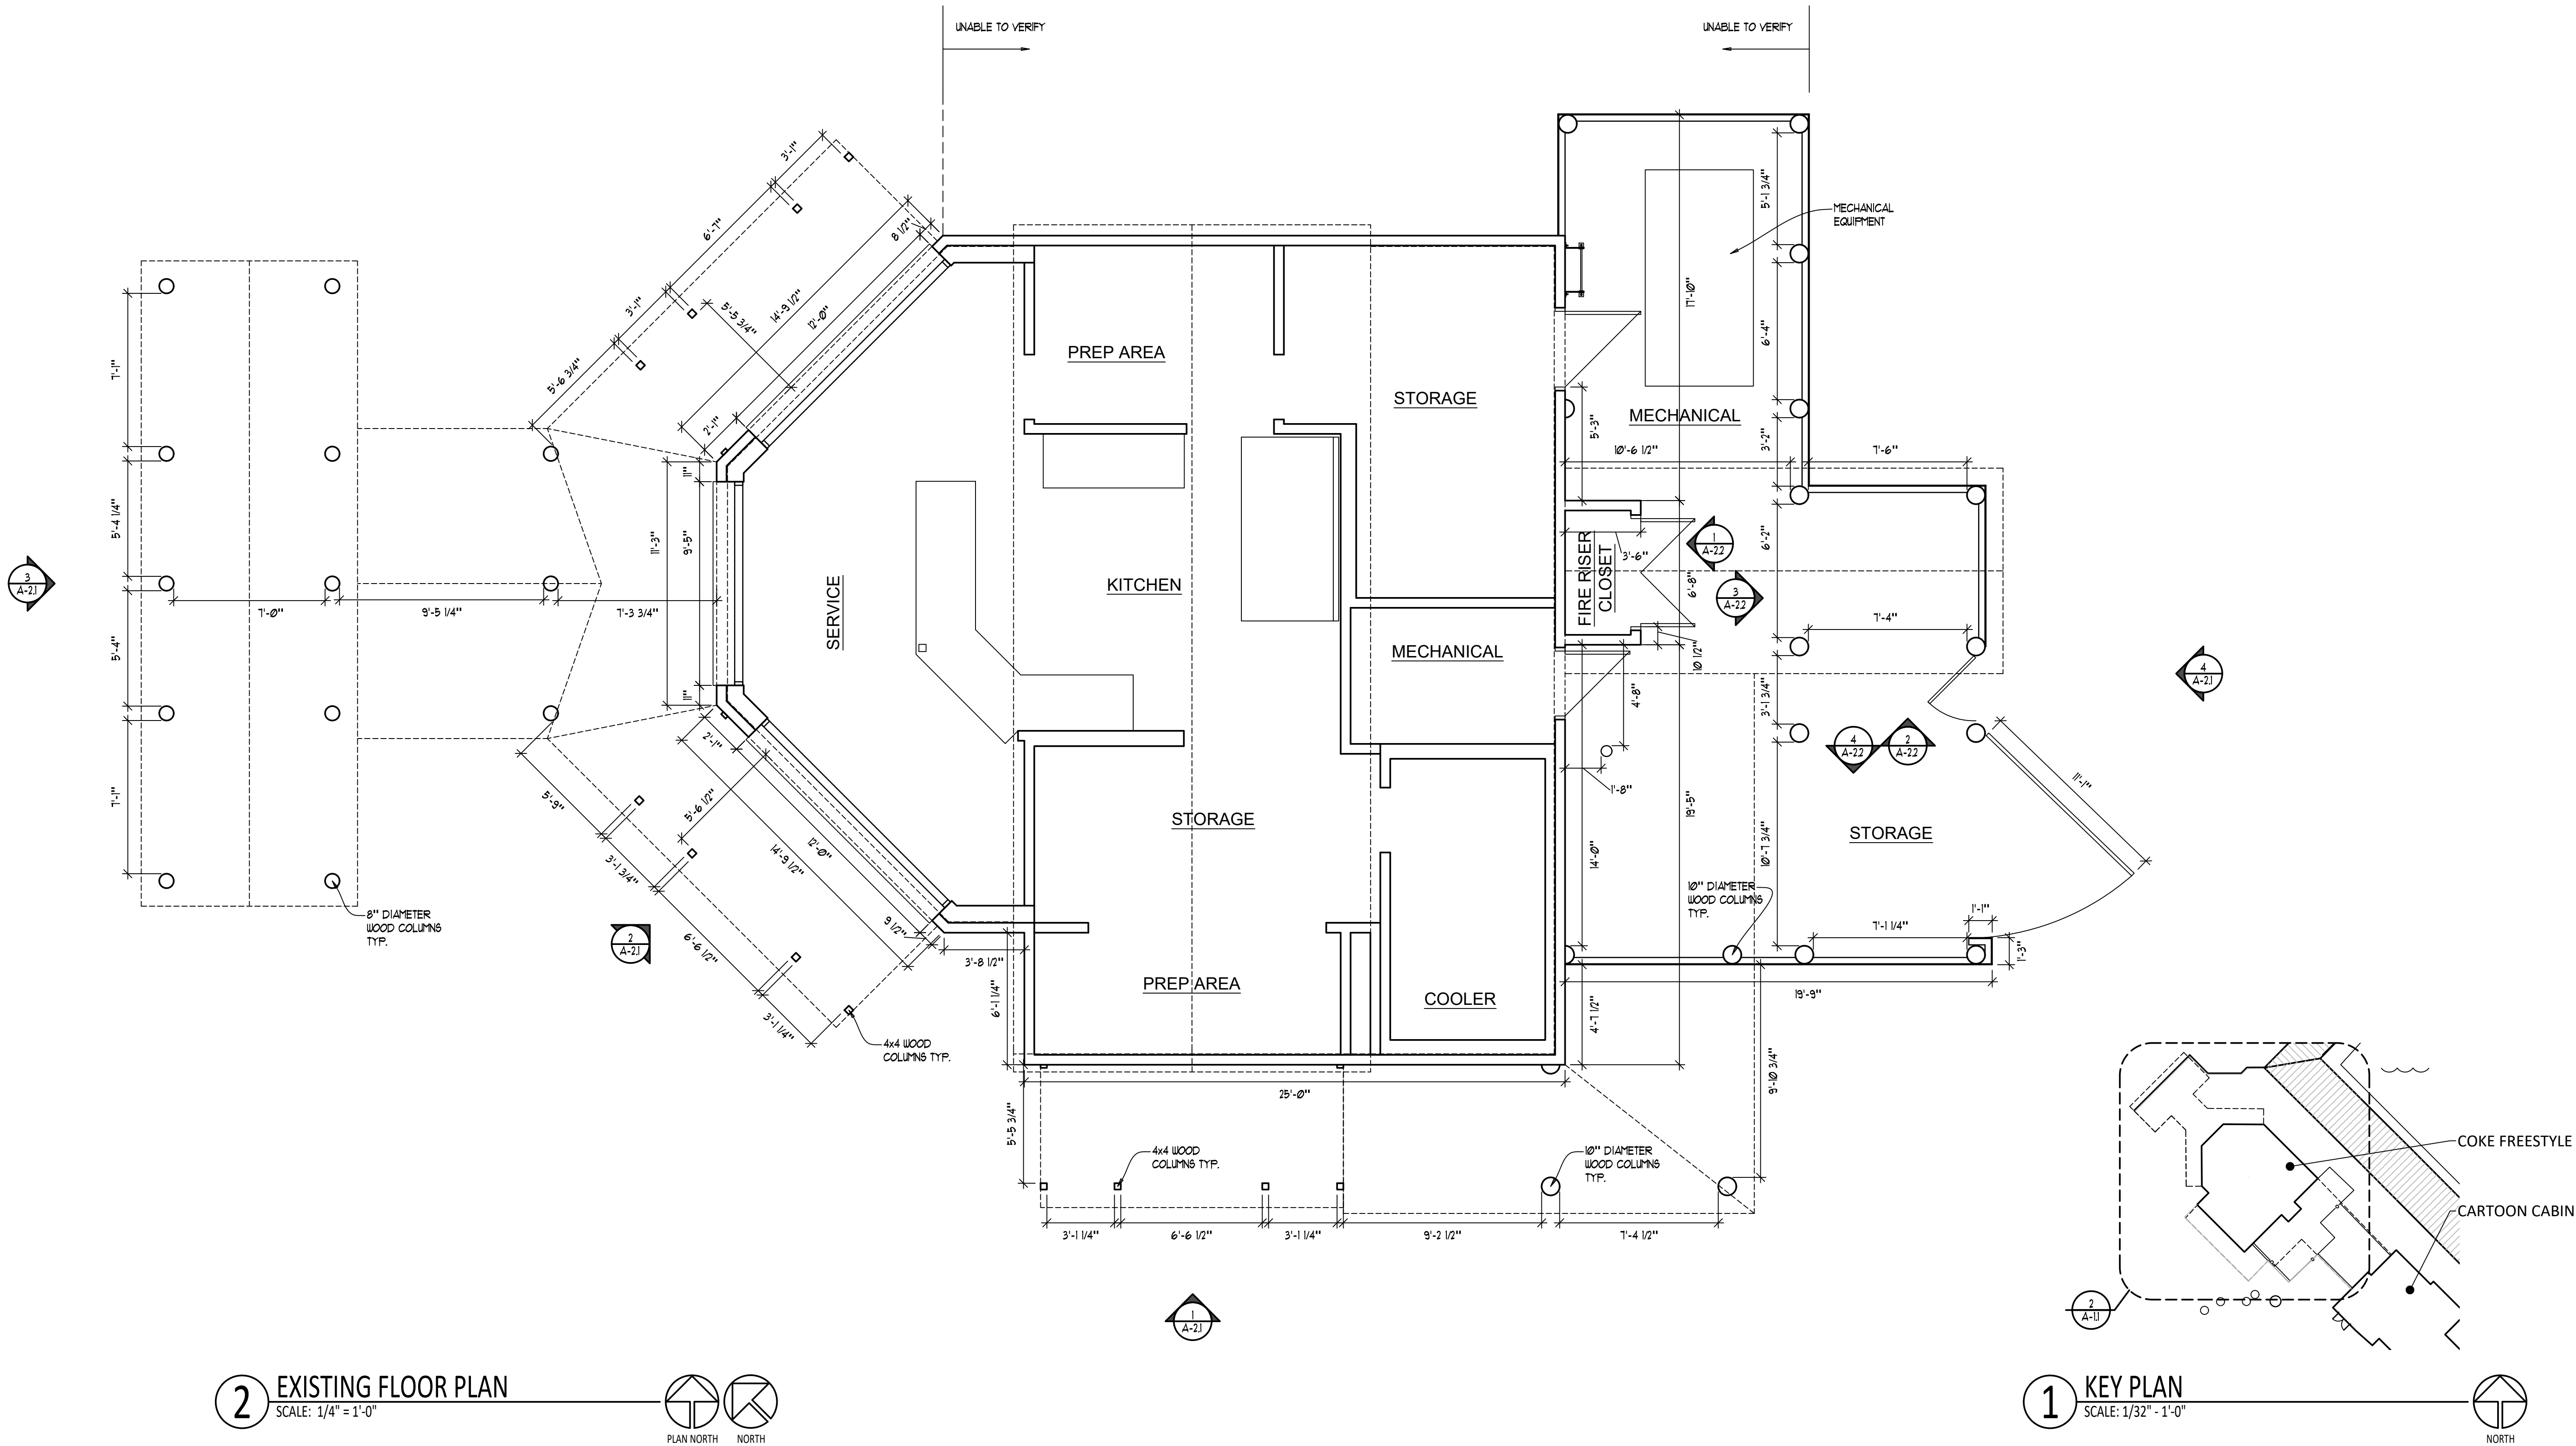

2 EXISTING FLOOR PLAN
SCALE: 1/4" = 1'-0"

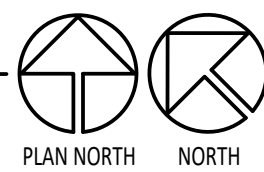

1 KEY PLAN
SCALE: 1/32" = 1'-0"



© Cedar Fair LP. Unpublished
These documents, their substance, and the copyright and trade secrets therein are the confidential and proprietary property of Cedar Fair LP. They shall not be disclosed, displayed, or furnished, in whole or in part, to or by any third party, and they shall not be reproduced, in whole or in part, by any means, by any third party without the prior written consent of Cedar Fair LP. Any violation of these rights shall subject the violator to all legal and equitable remedies available and critical liability applicable under state and federal laws."

SHEET NO.
A-1.1
X OF X


PLANS
SF GURNEE - CLAIM
JUMPER EXT. REFRESH

Six Flags
Entertainment Corporation

RS COMMERCIAL
ARCHITECTURE
8927 Rossash Road
Cincinnati, OH 45226
513-891-9950 PHONE
513-891-9951 FAX
www.rsarch.com


REVISION	DESCRIPTION

SCALE	VARES
DATE	06-05-2016
DRAWN	XXXXXX
FILE	*250933-1c

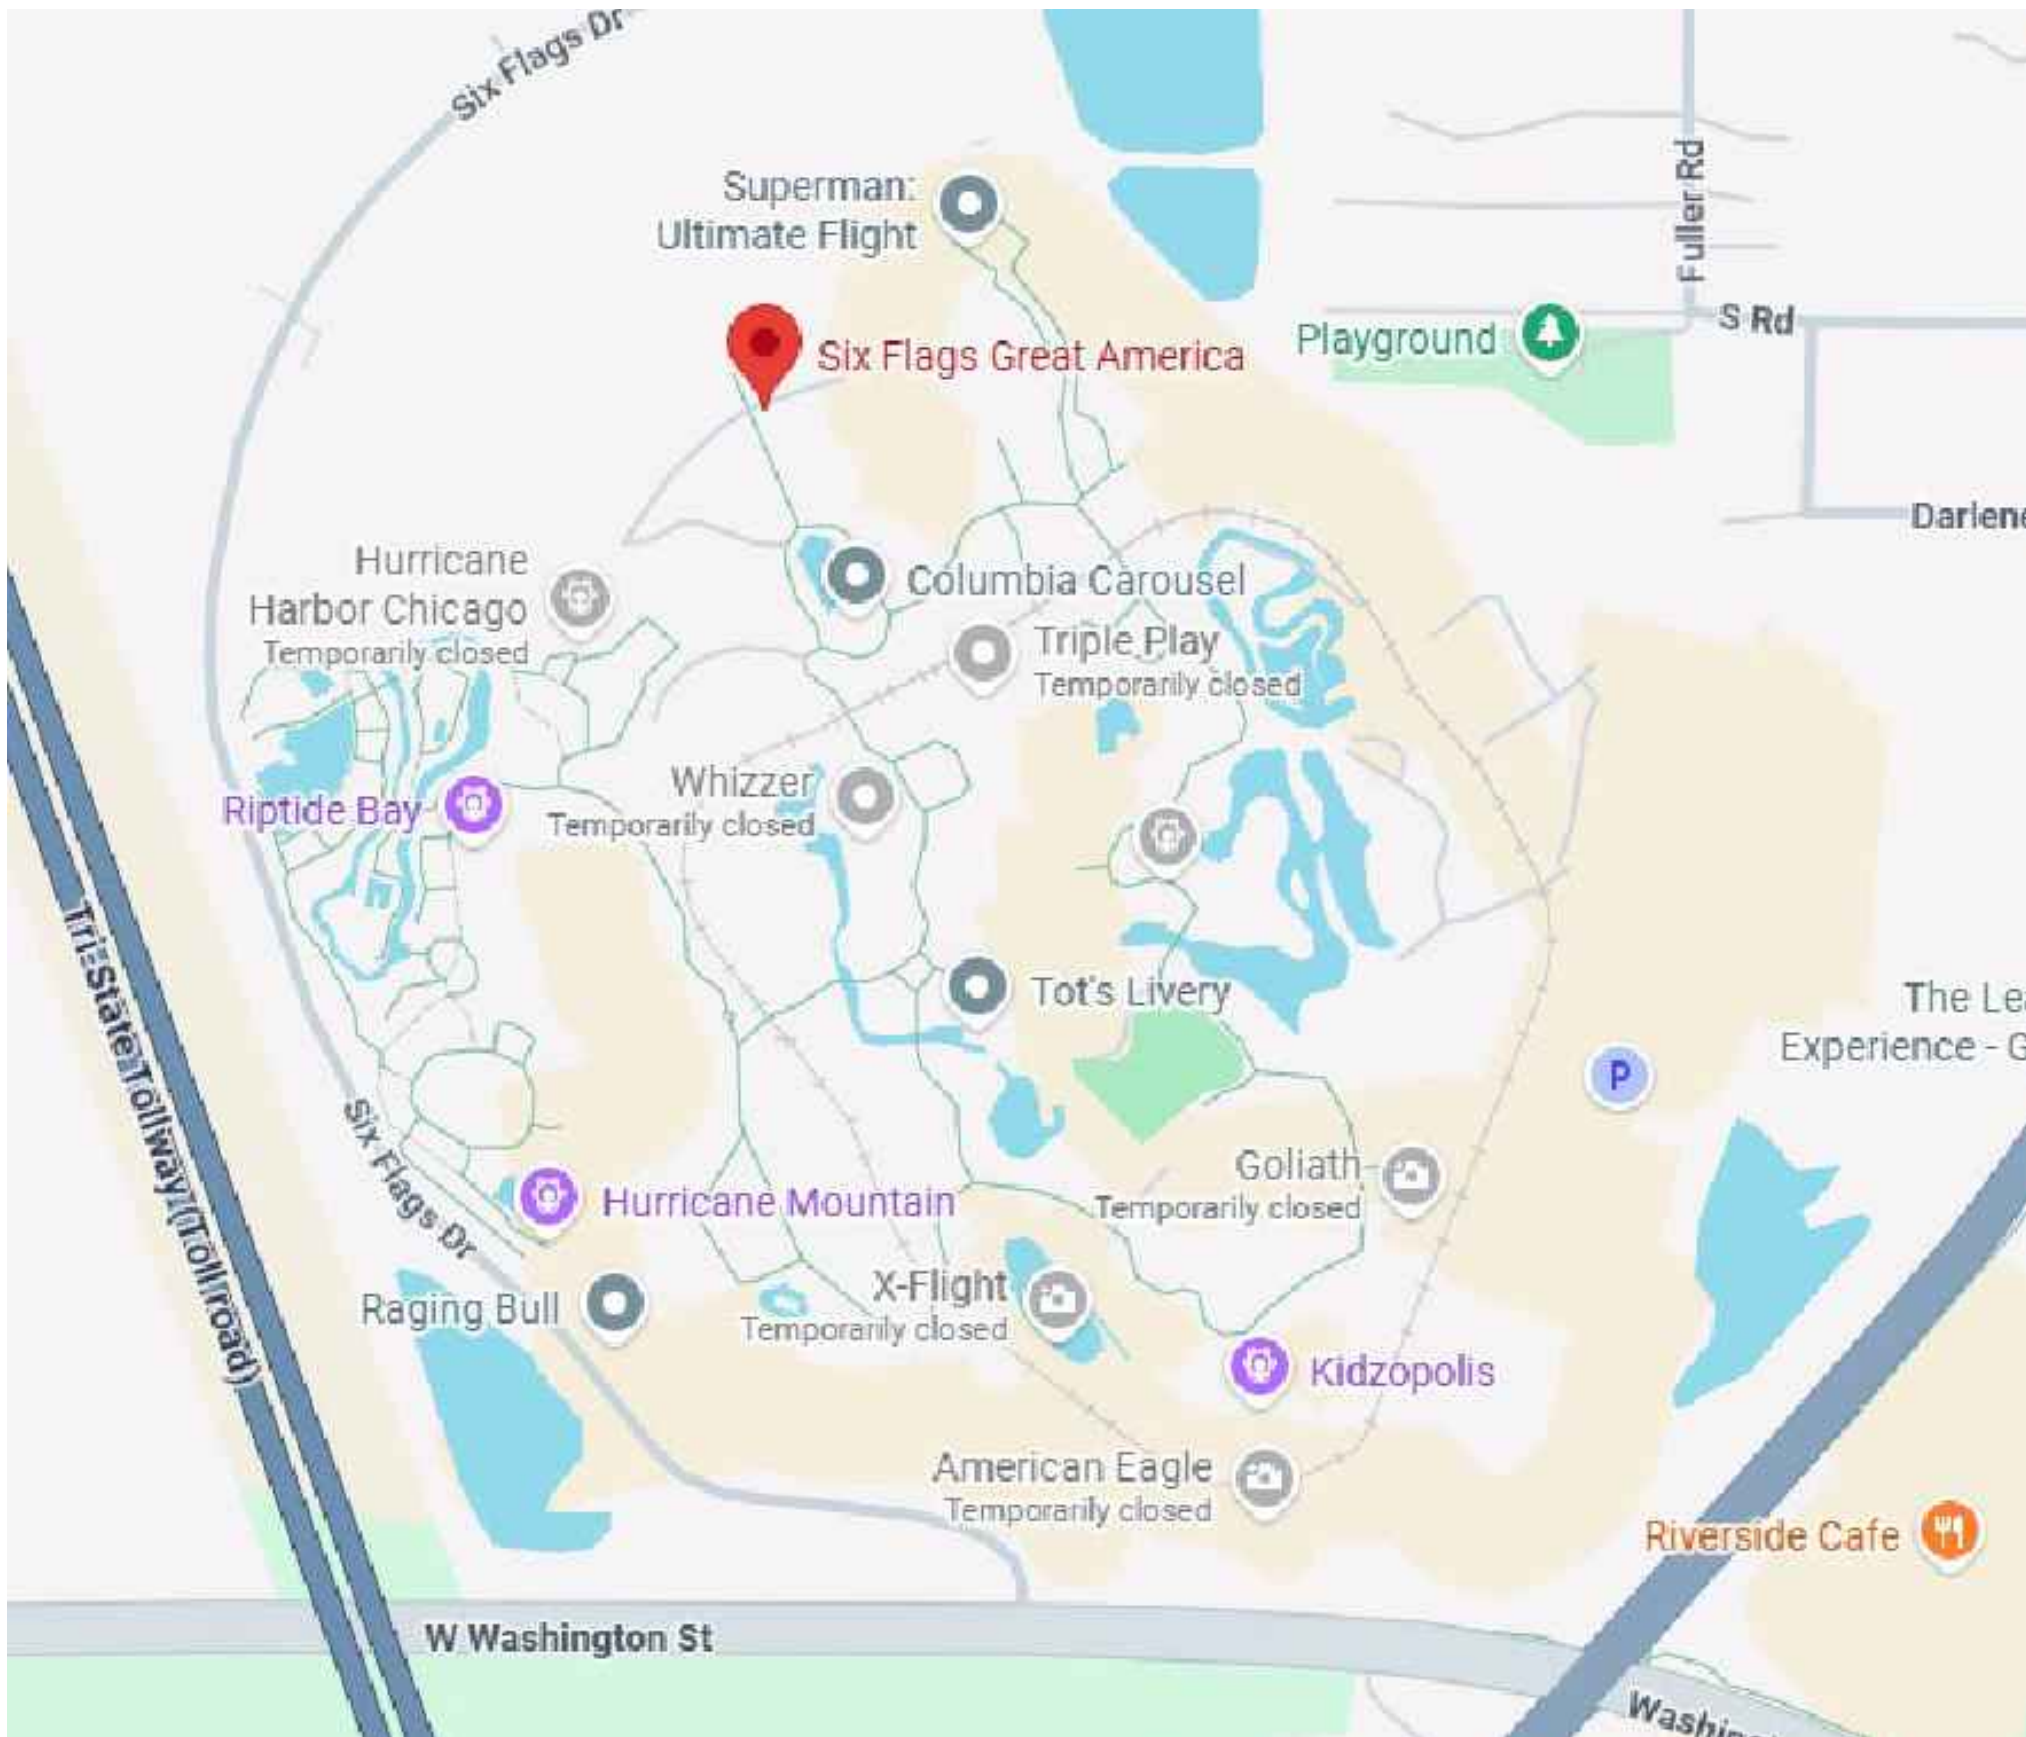

SITE PLAN
NOT TO A SCALE

NORTH

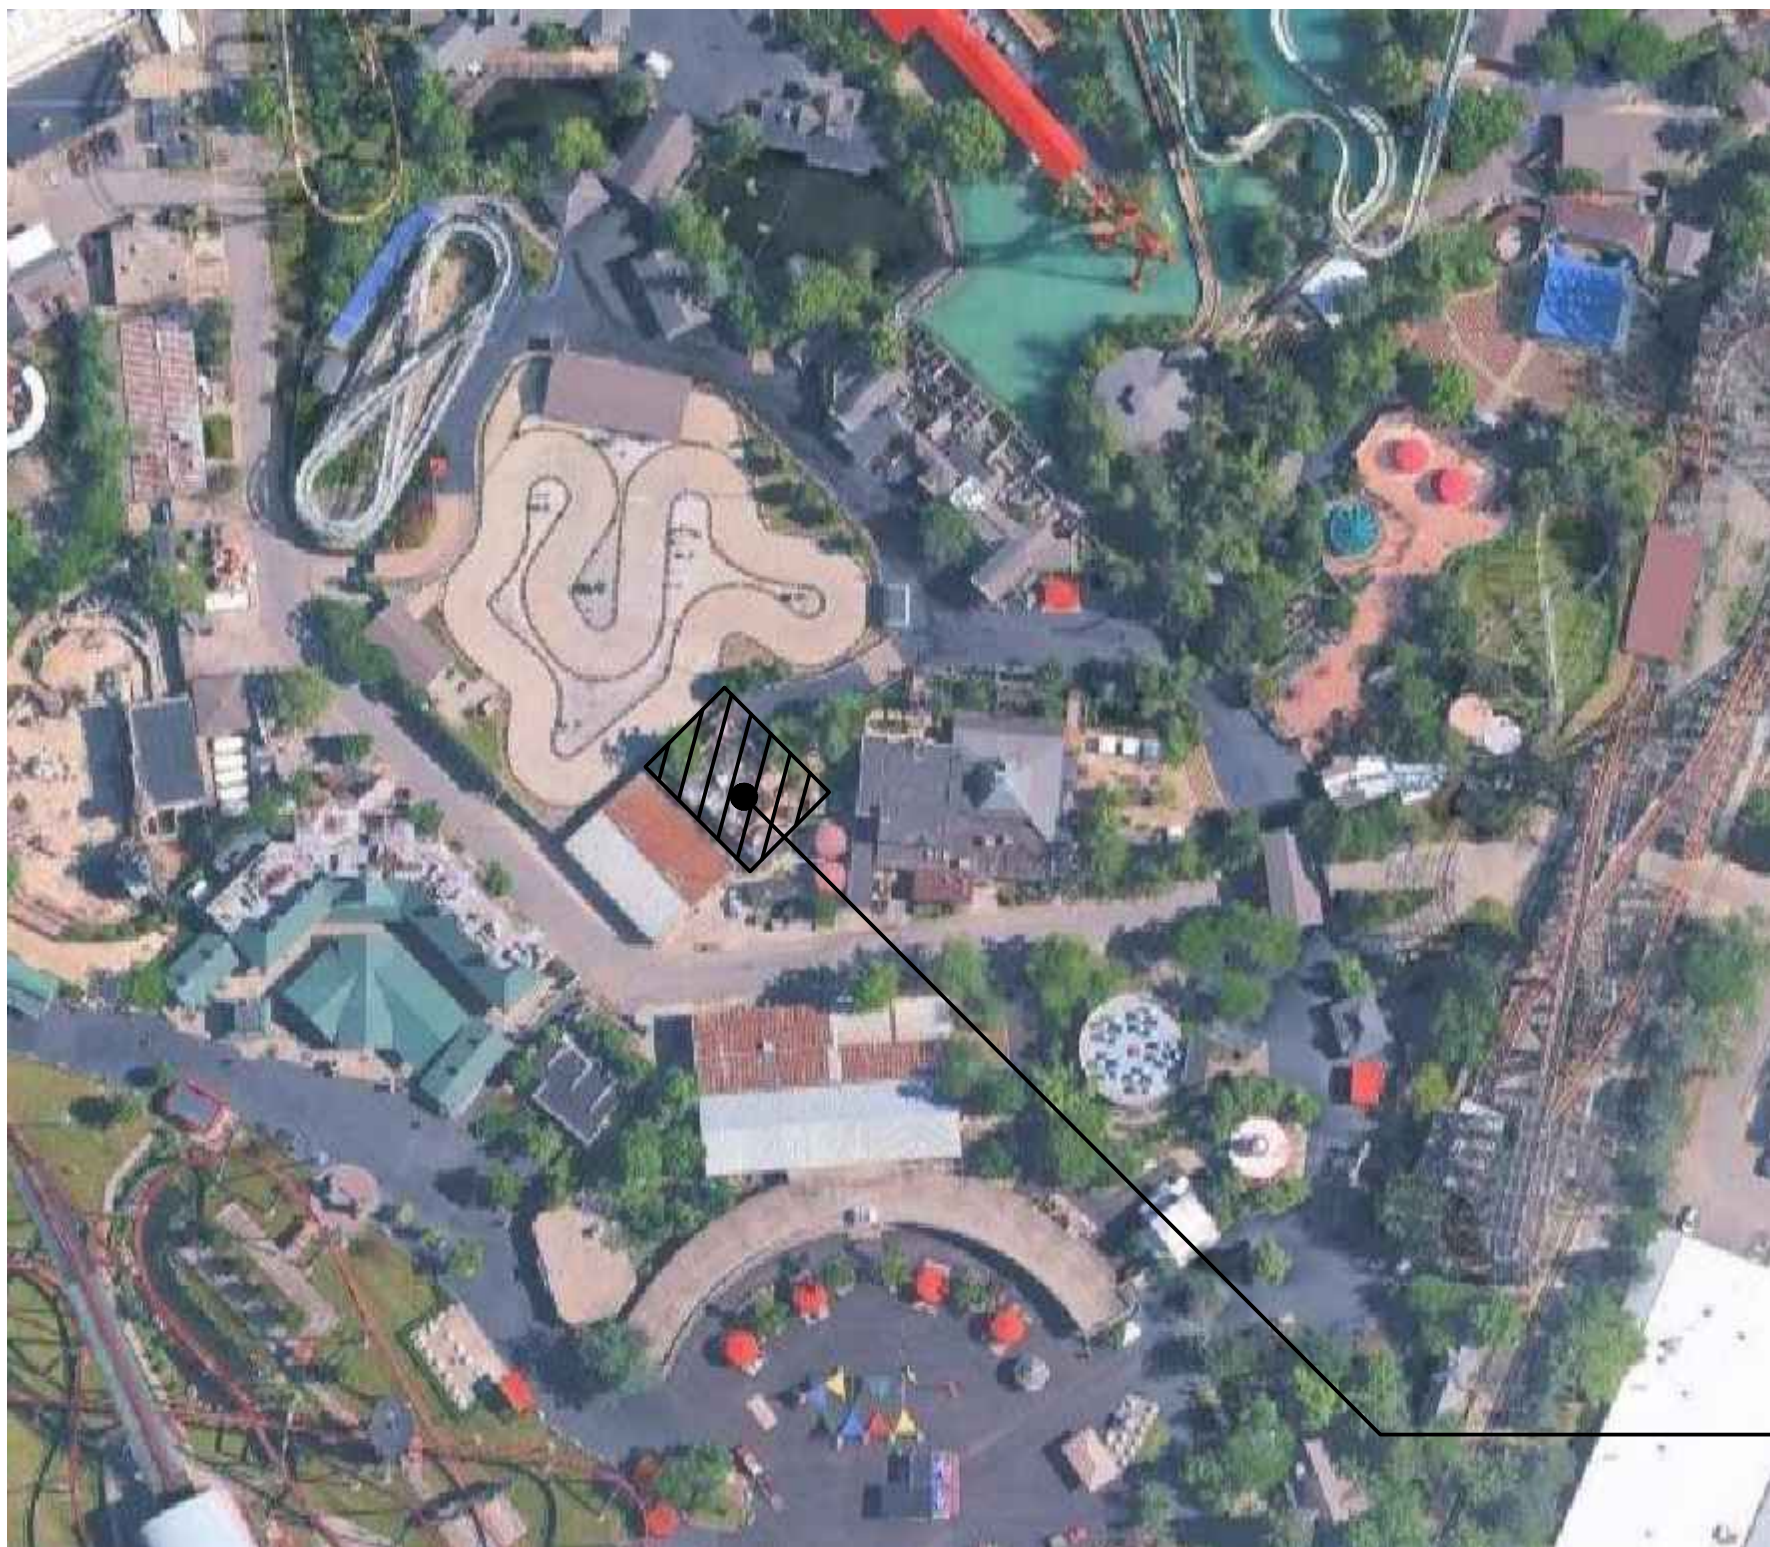

LOCATION PLAN
NOT TO A SCALE

NORTH

PROJECT DEFINITION

PROJECT NAME: SFGM - EXISTING BUILDINGS
- GUEST RESTROOMS

PROJECT SCOPE: EXTERIOR BUILDING REFRESH

LOCATION: SIX FLAGS GREAT AMERICA
1 GREAT AMERICA PARKWAY
GURNEE, IL 60031

DRAWING INDEX

ARCHITECTURAL

ISSUE DATE	SHEET NO.	DESCRIPTION
06-05-26	7e-A-CVR	GUEST RESTROOMS - COVER SHEET
06-05-26	7e-A-1.1	GUEST RESTROOMS - PLANS
06-05-26	7e-A-2.1	GUEST RESTROOMS - ELEVATIONS


ISSUE DATES

06-05-2026 ISSUED FOR PERMIT AND CONSTRUCTION



SFGM - EXISTING BUILDINGS - GUEST RESTROOMS

ARCHITECT

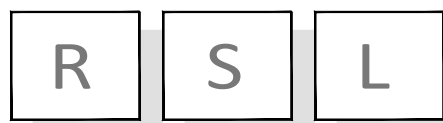


COMMERCIAL
ARCHITECTURE


8927 Rossash Road
Cincinnati, OH 45236

513-891-9950 PHONE
513-891-9951 FAX

www.rslarch.com

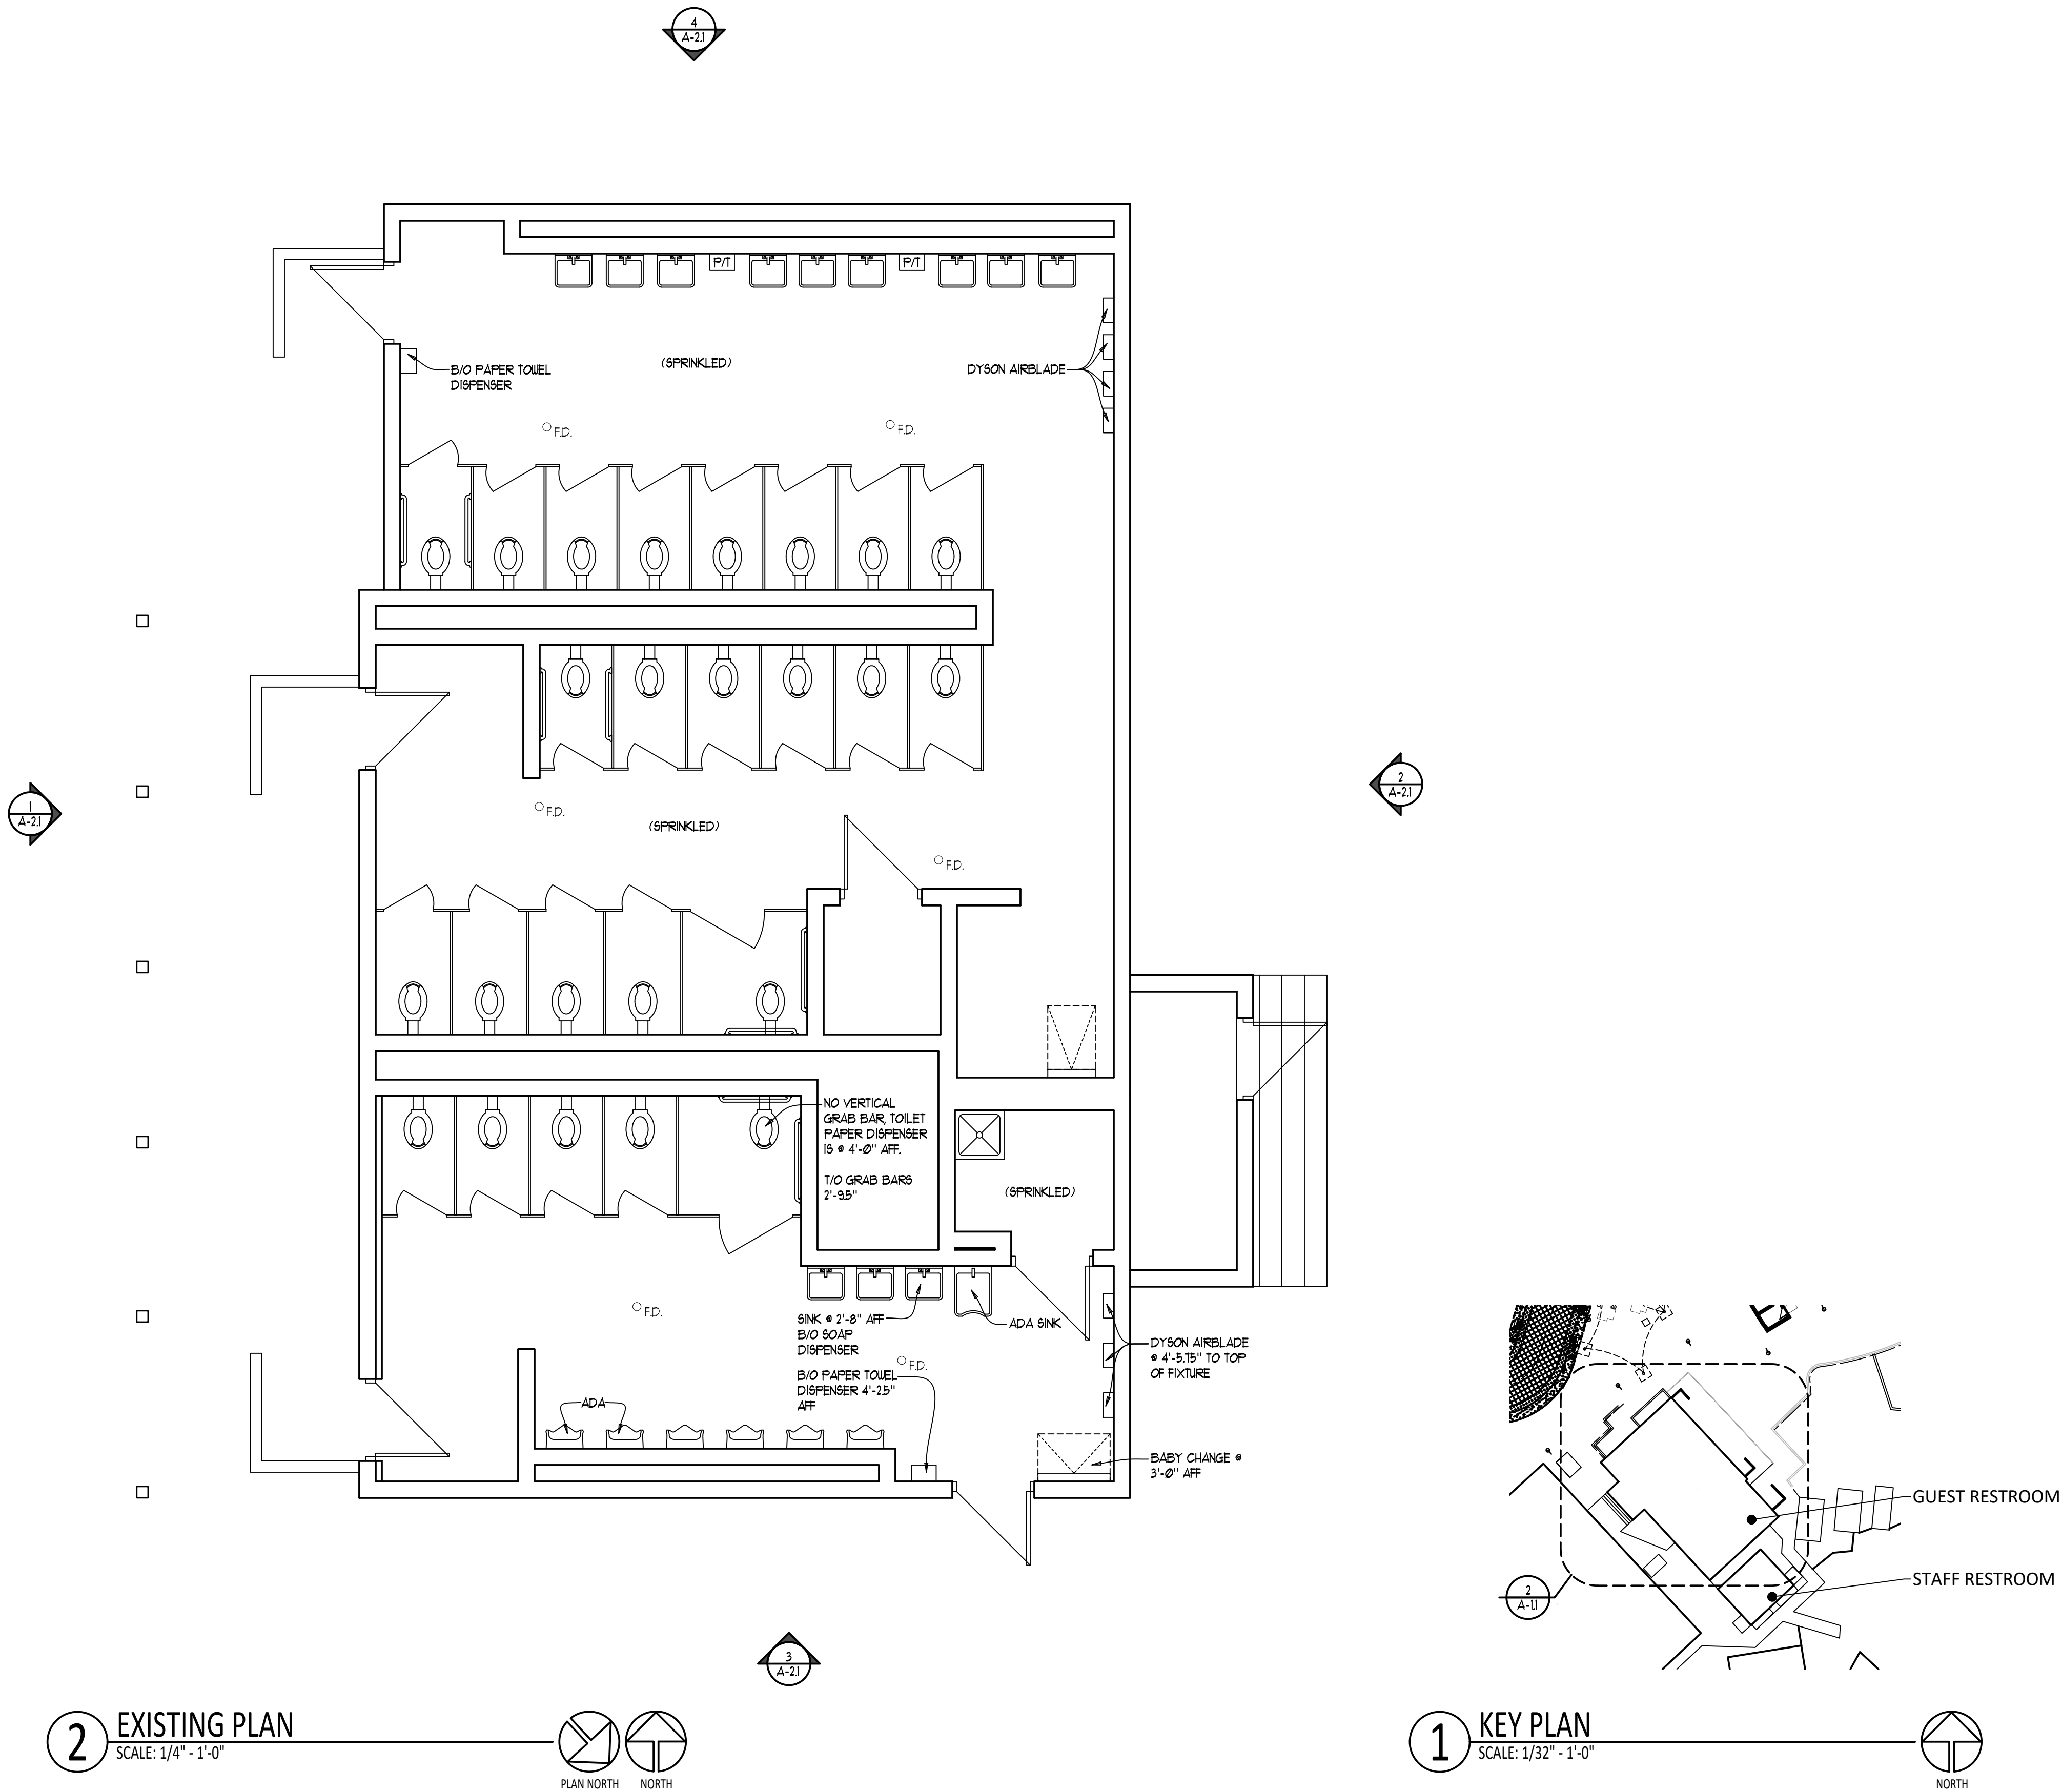


© Cedar Fair LP. All rights reserved. These documents, their contents, and the copyright and trade secrets therein are the confidential and proprietary property of Cedar Fair, LP. They shall not be disclosed, displayed, or furnished, in whole or in part, to or by any third party, and they shall not be reproduced, in whole or in part, by any means, by any third party without the prior written consent of Cedar Fair, LP. Any violation of these rights shall subject the violator to all legal and equitable remedies available and criminal liability applicable under state and federal laws.

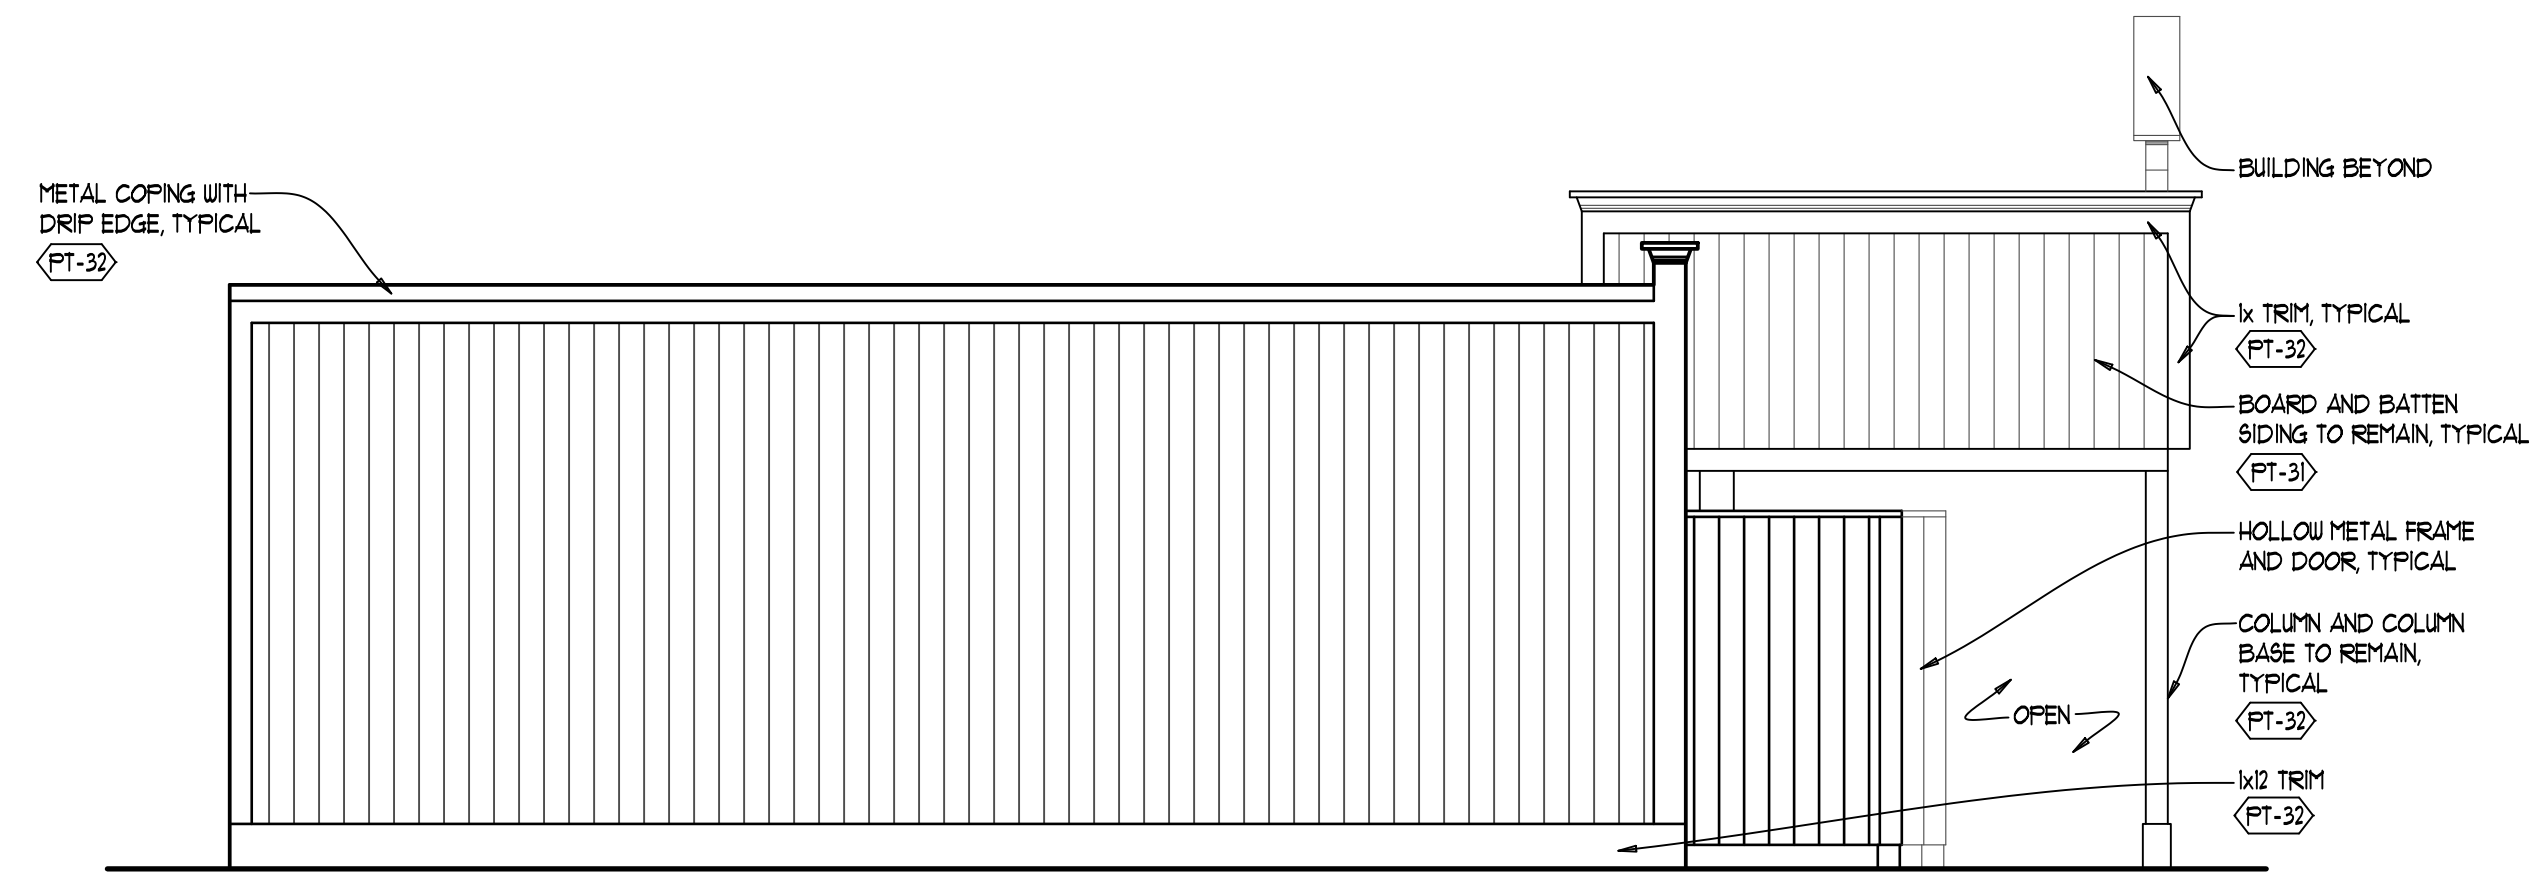


4 ELEVATION
SCALE: 1/4" = 1'-0"

NOTE:
BUILDING STRUCTURE AND EXTERIOR FINISHES TO REMAIN, TYPICAL UNLESS NOTED OTHERWISE

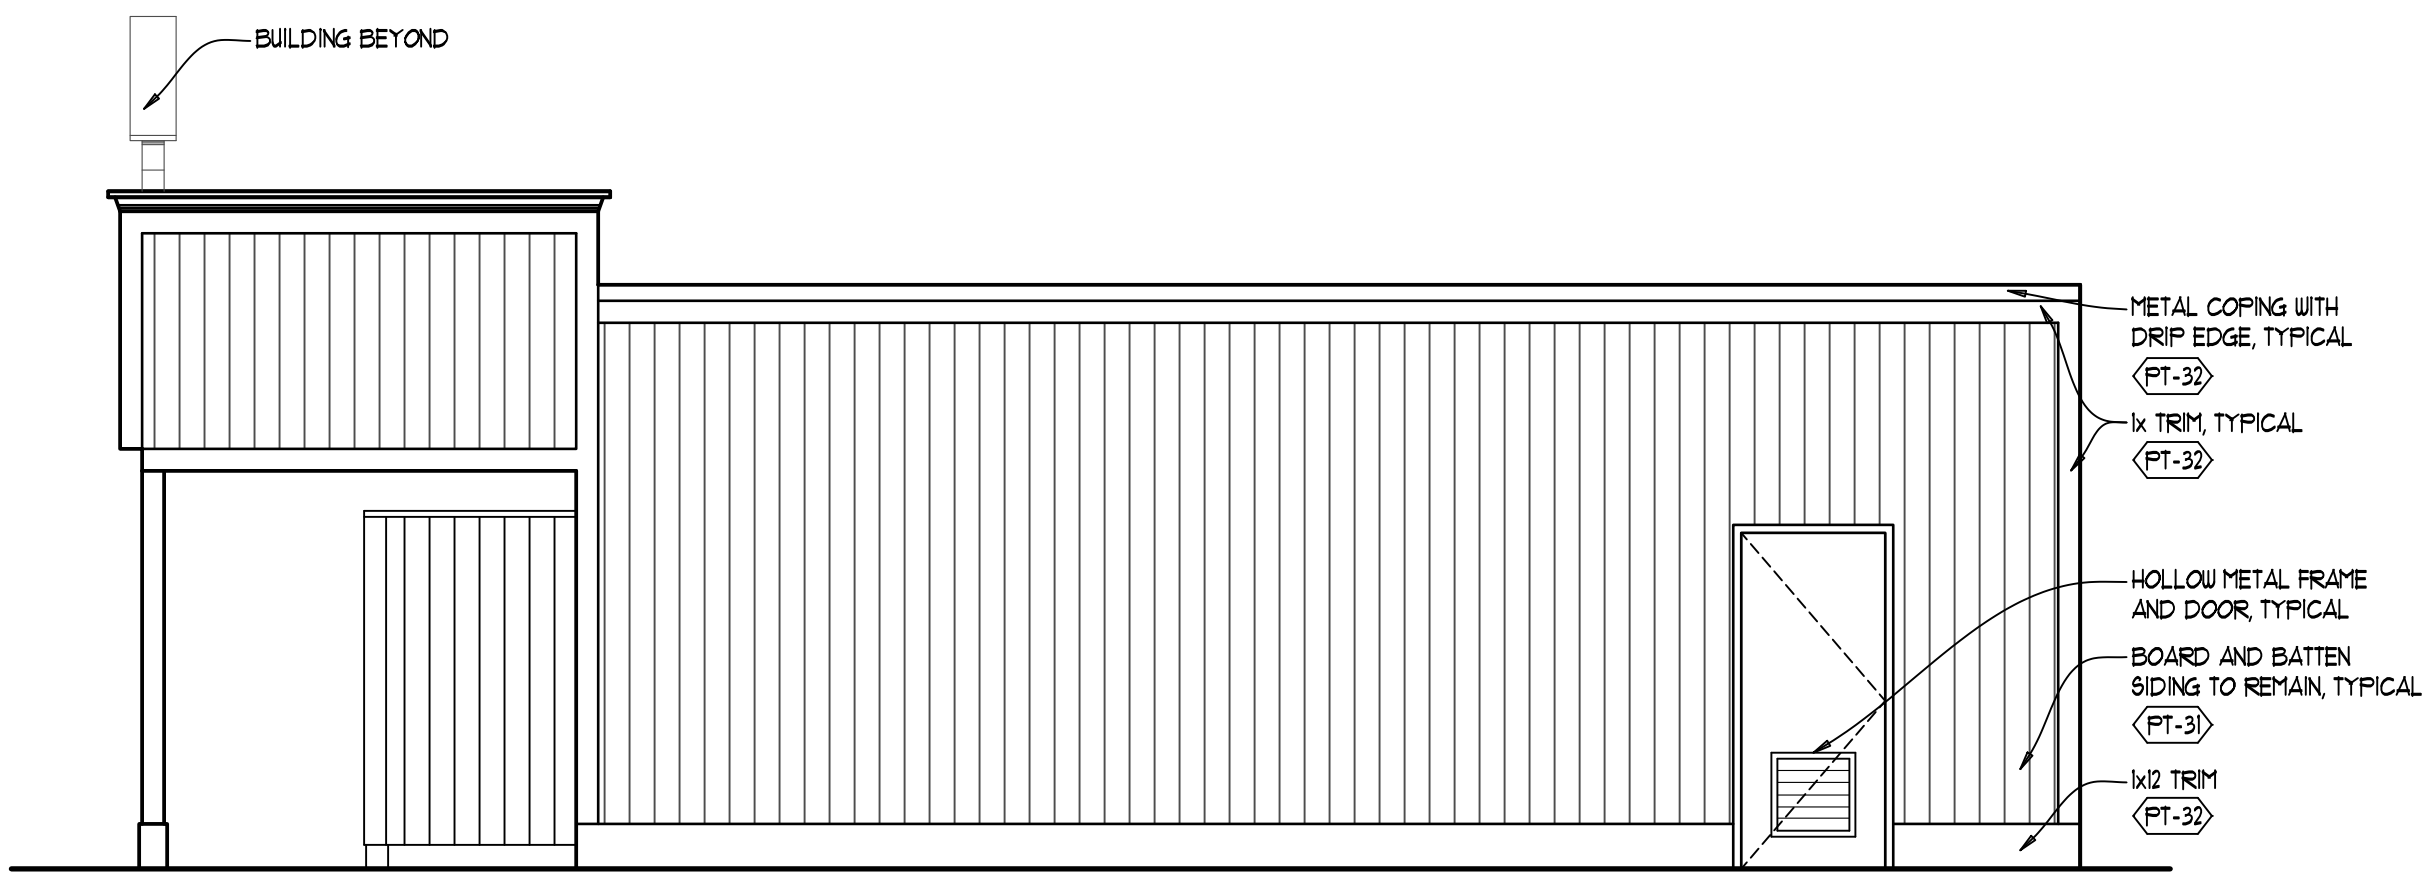


3 ELEVATION
SCALE: 1/4" = 1'-0"

NOTE:
BUILDING STRUCTURE AND EXTERIOR FINISHES TO REMAIN, TYPICAL UNLESS NOTED OTHERWISE

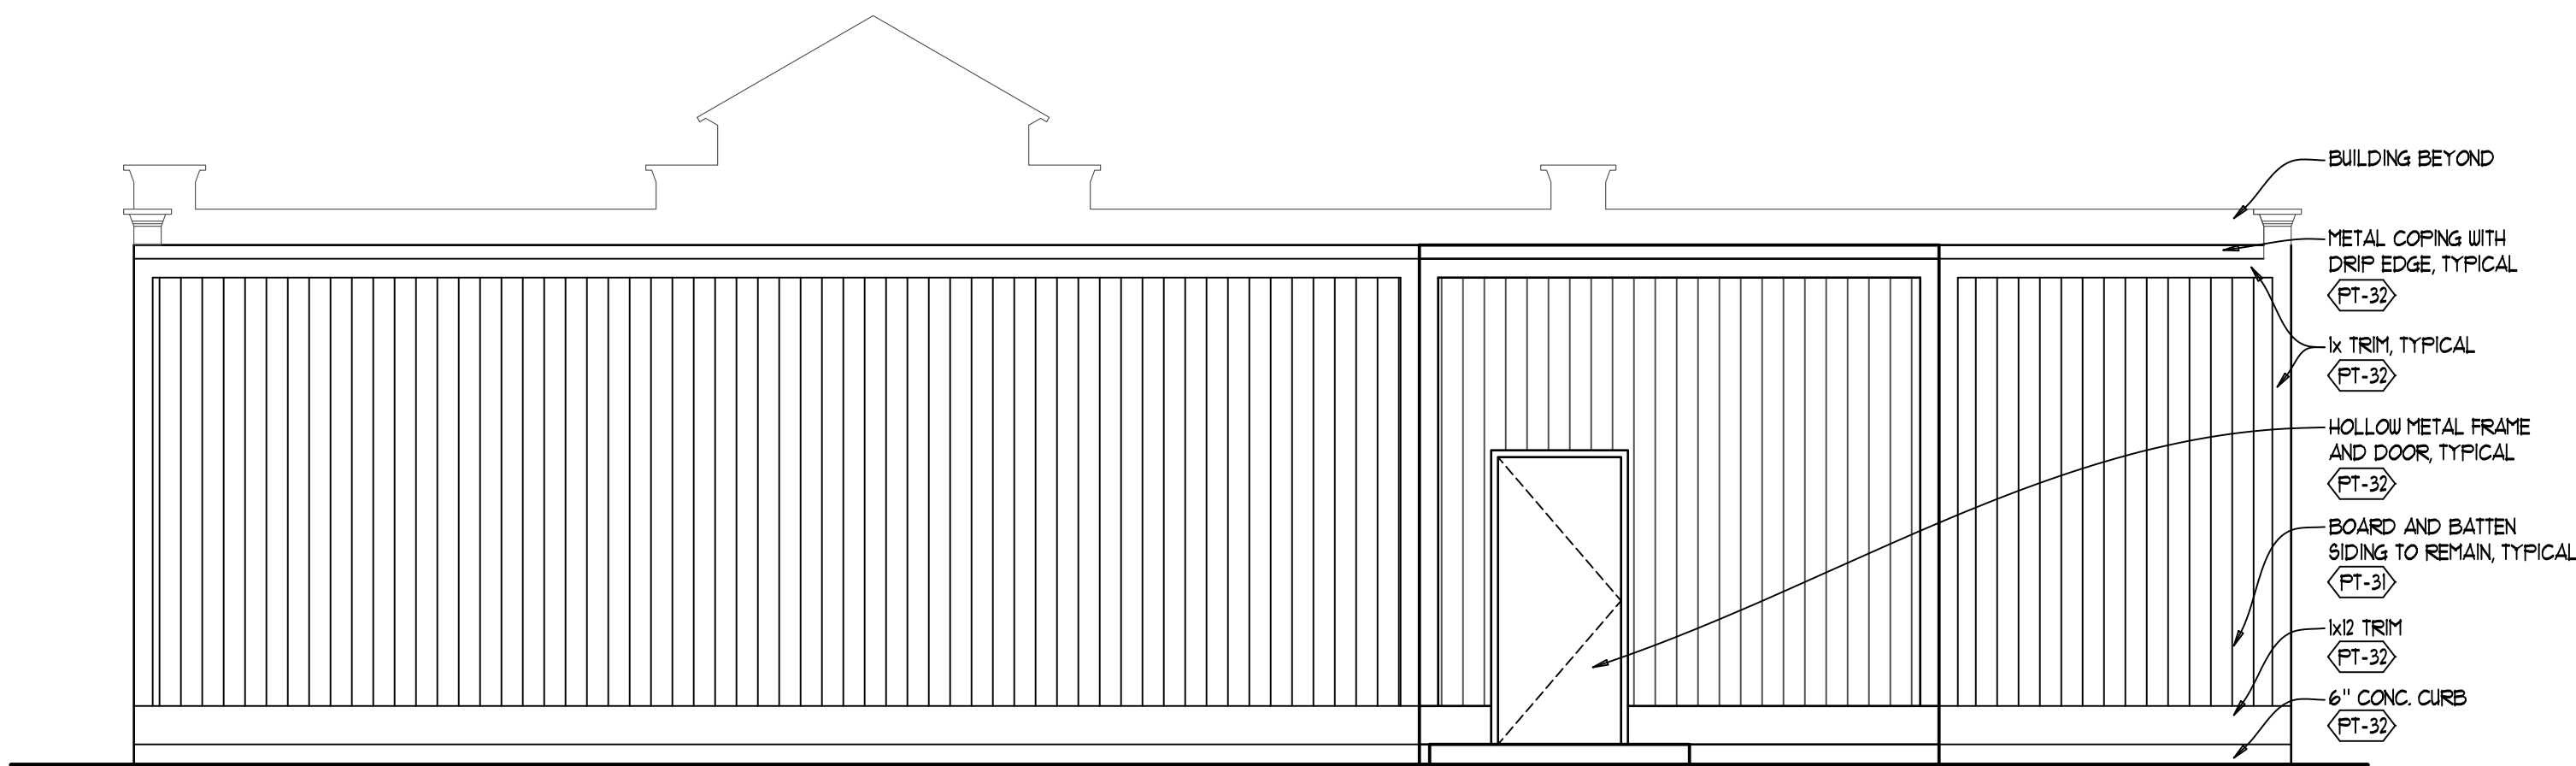

2 ELEVATION
SCALE: 1/4" = 1'-0"

NOTE:
BUILDING STRUCTURE AND EXTERIOR FINISHES TO REMAIN, TYPICAL UNLESS NOTED OTHERWISE

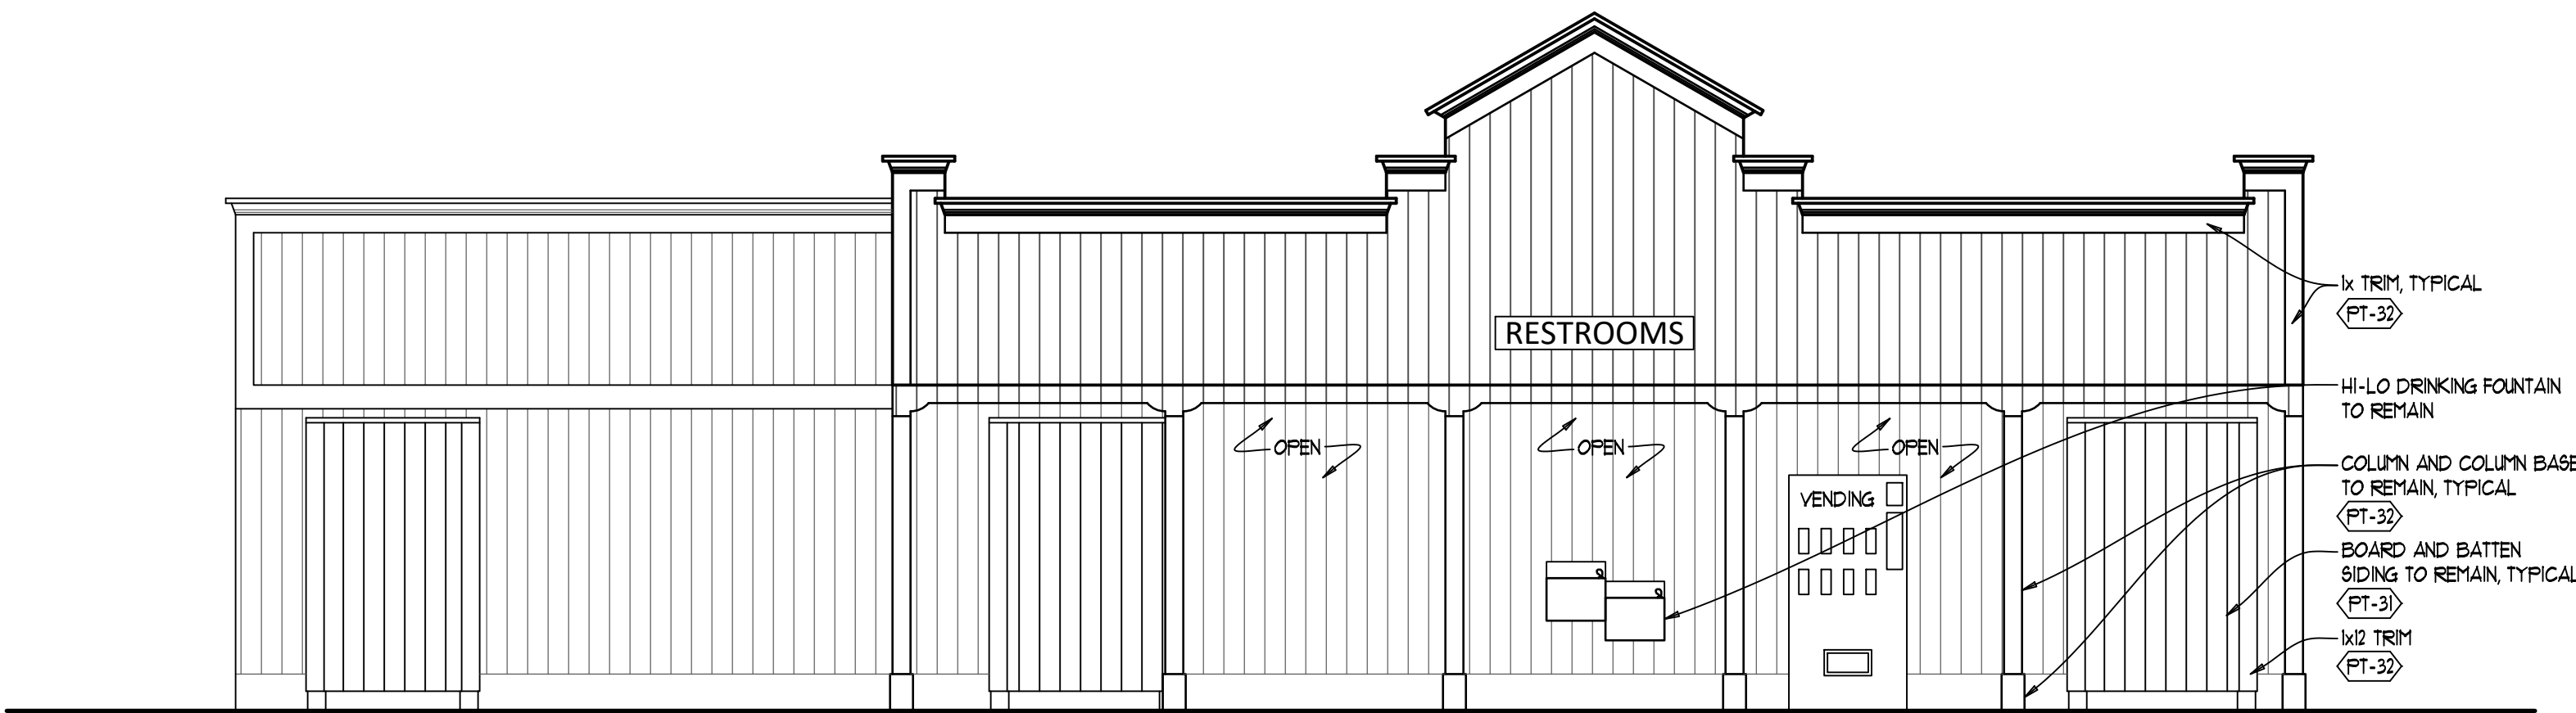

1 ELEVATION
SCALE: 1/4" = 1'-0"

NOTE:
BUILDING STRUCTURE AND EXTERIOR FINISHES TO REMAIN, TYPICAL UNLESS NOTED OTHERWISE

EXTERIOR SELECTION SCHEDULE						
NO.	MATERIAL TYPE	MANUFACTURER	PRODUCT/MODEL #	COLOR/ FINISH	FINISH NOTES	LOCATION/NOTES
PT-31	EXTERIOR PAINT	SHERWIN WILLIAMS	SW6335	FIRED BRICK		
PT-32	EXTERIOR PAINT	SHERWIN WILLIAMS	SW6440	COURTYARD		

©2016 FLS, Inc. All rights reserved. These documents and trade secrets thereof are the confidential and proprietary property of Cedar Fair, LP. They shall not be disclosed, displayed, or furnished, in whole or in part, to or by any third party, and they shall not be reproduced, in whole or in part, by any means, by any third party without the prior written consent of Cedar Fair, LP. Any violation of these rights shall subject the violator to all legal and equitable remedies available and criminal liability applicable under state and federal laws.

SCALE	VARIABLES
DATE	06-05-2016
DRAWN	XXX/XXX
FILE	P250933-1a

REVISION	DESCRIPTION

RSLL COMMERCIAL ARCHITECTURE

8827 Bessie Road
Cincinnati, OH 45236

513.891.9550 PHONE
513.891.9551 FAX

www.rslarch.com

Six Flags
Entertainment Corporation


ELEVATIONS

SF GURNEE - GUEST
RESTROOMS EXT. REFRESH

SHEET NO.

A-2.1

X OF X

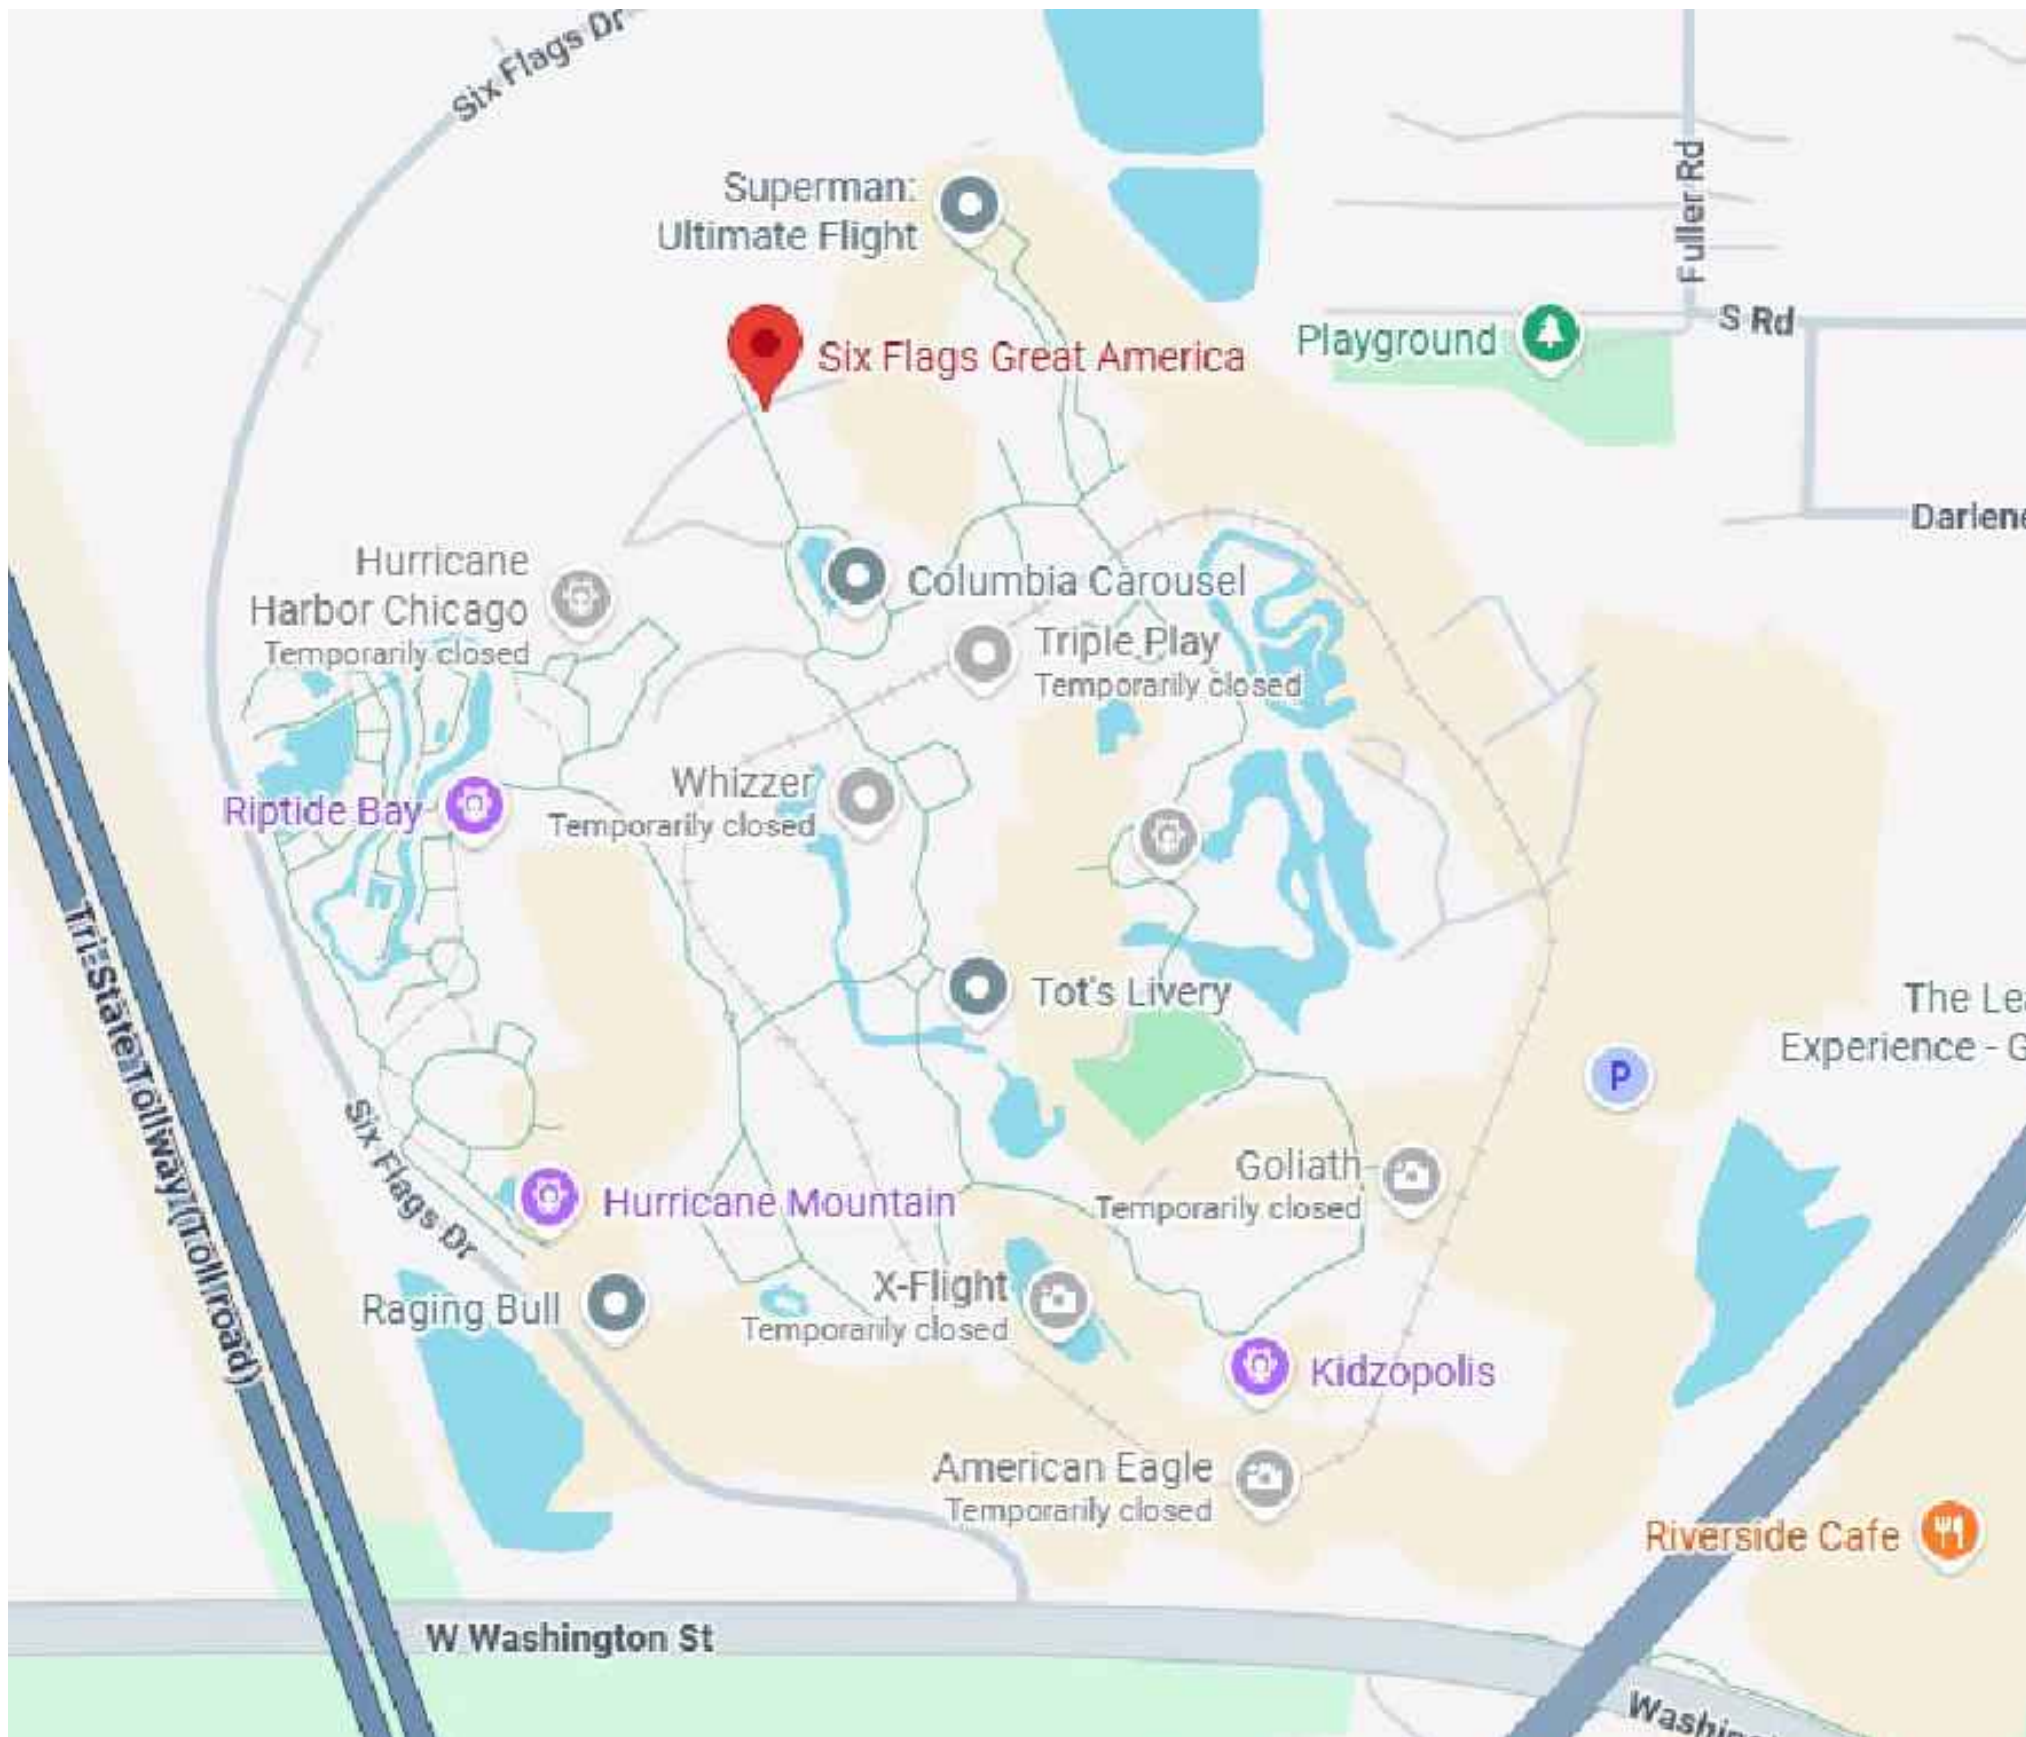

SITE PLAN
NOT TO A SCALE

NORTH



LOCATION PLAN
NOT TO A SCALE

NORTH

PROJECT DEFINITION

PROJECT NAME: SFGM - EXISTING BUILDINGS
- QUICK SERVE

PROJECT SCOPE: EXTERIOR BUILDING REFRESH

LOCATION: SIX FLAGS GREAT AMERICA
1 GREAT AMERICA PARKWAY
GURNEE, IL 60031

DRAWING INDEX

ARCHITECTURAL

ISSUE DATE	SHEET NO.	DESCRIPTION
06-05-26	71-A-CVR	QUICK SERVE - COVER SHEET
06-05-26	71-A-1.1	QUICK SERVE - PLANS
06-05-26	71-A-2.1	QUICK SERVE - ELEVATIONS

ISSUE DATES

06-05-2026 ISSUED FOR PERMIT AND CONSTRUCTION



SFGM -
EXISTING BUILDINGS -
QUICK SERVE

ARCHITECT





COMMERCIAL
ARCHITECTURE

8927 Rossash Road
Cincinnati, OH 45236

513-891-9950 PHONE
513-891-9951 FAX

www.rslarch.com

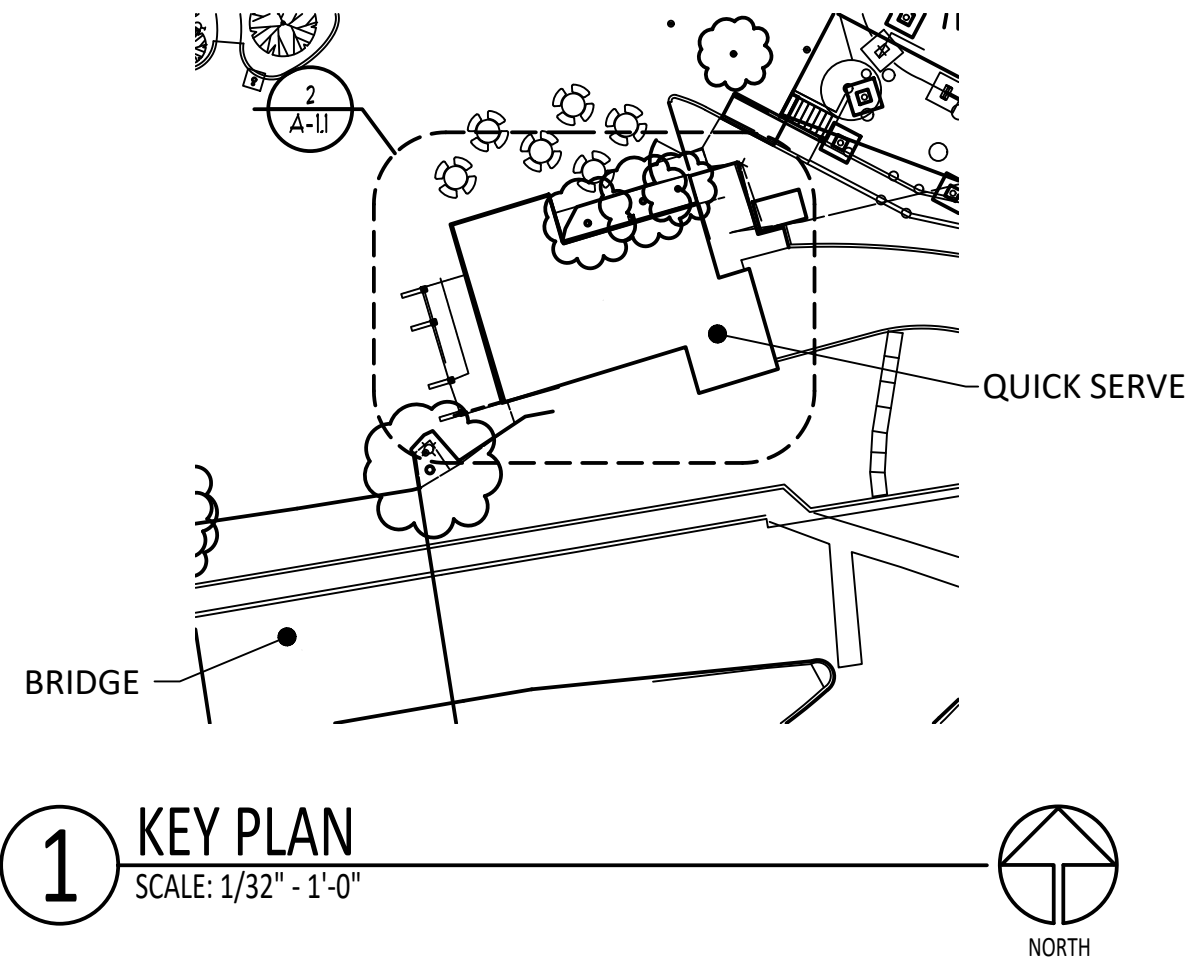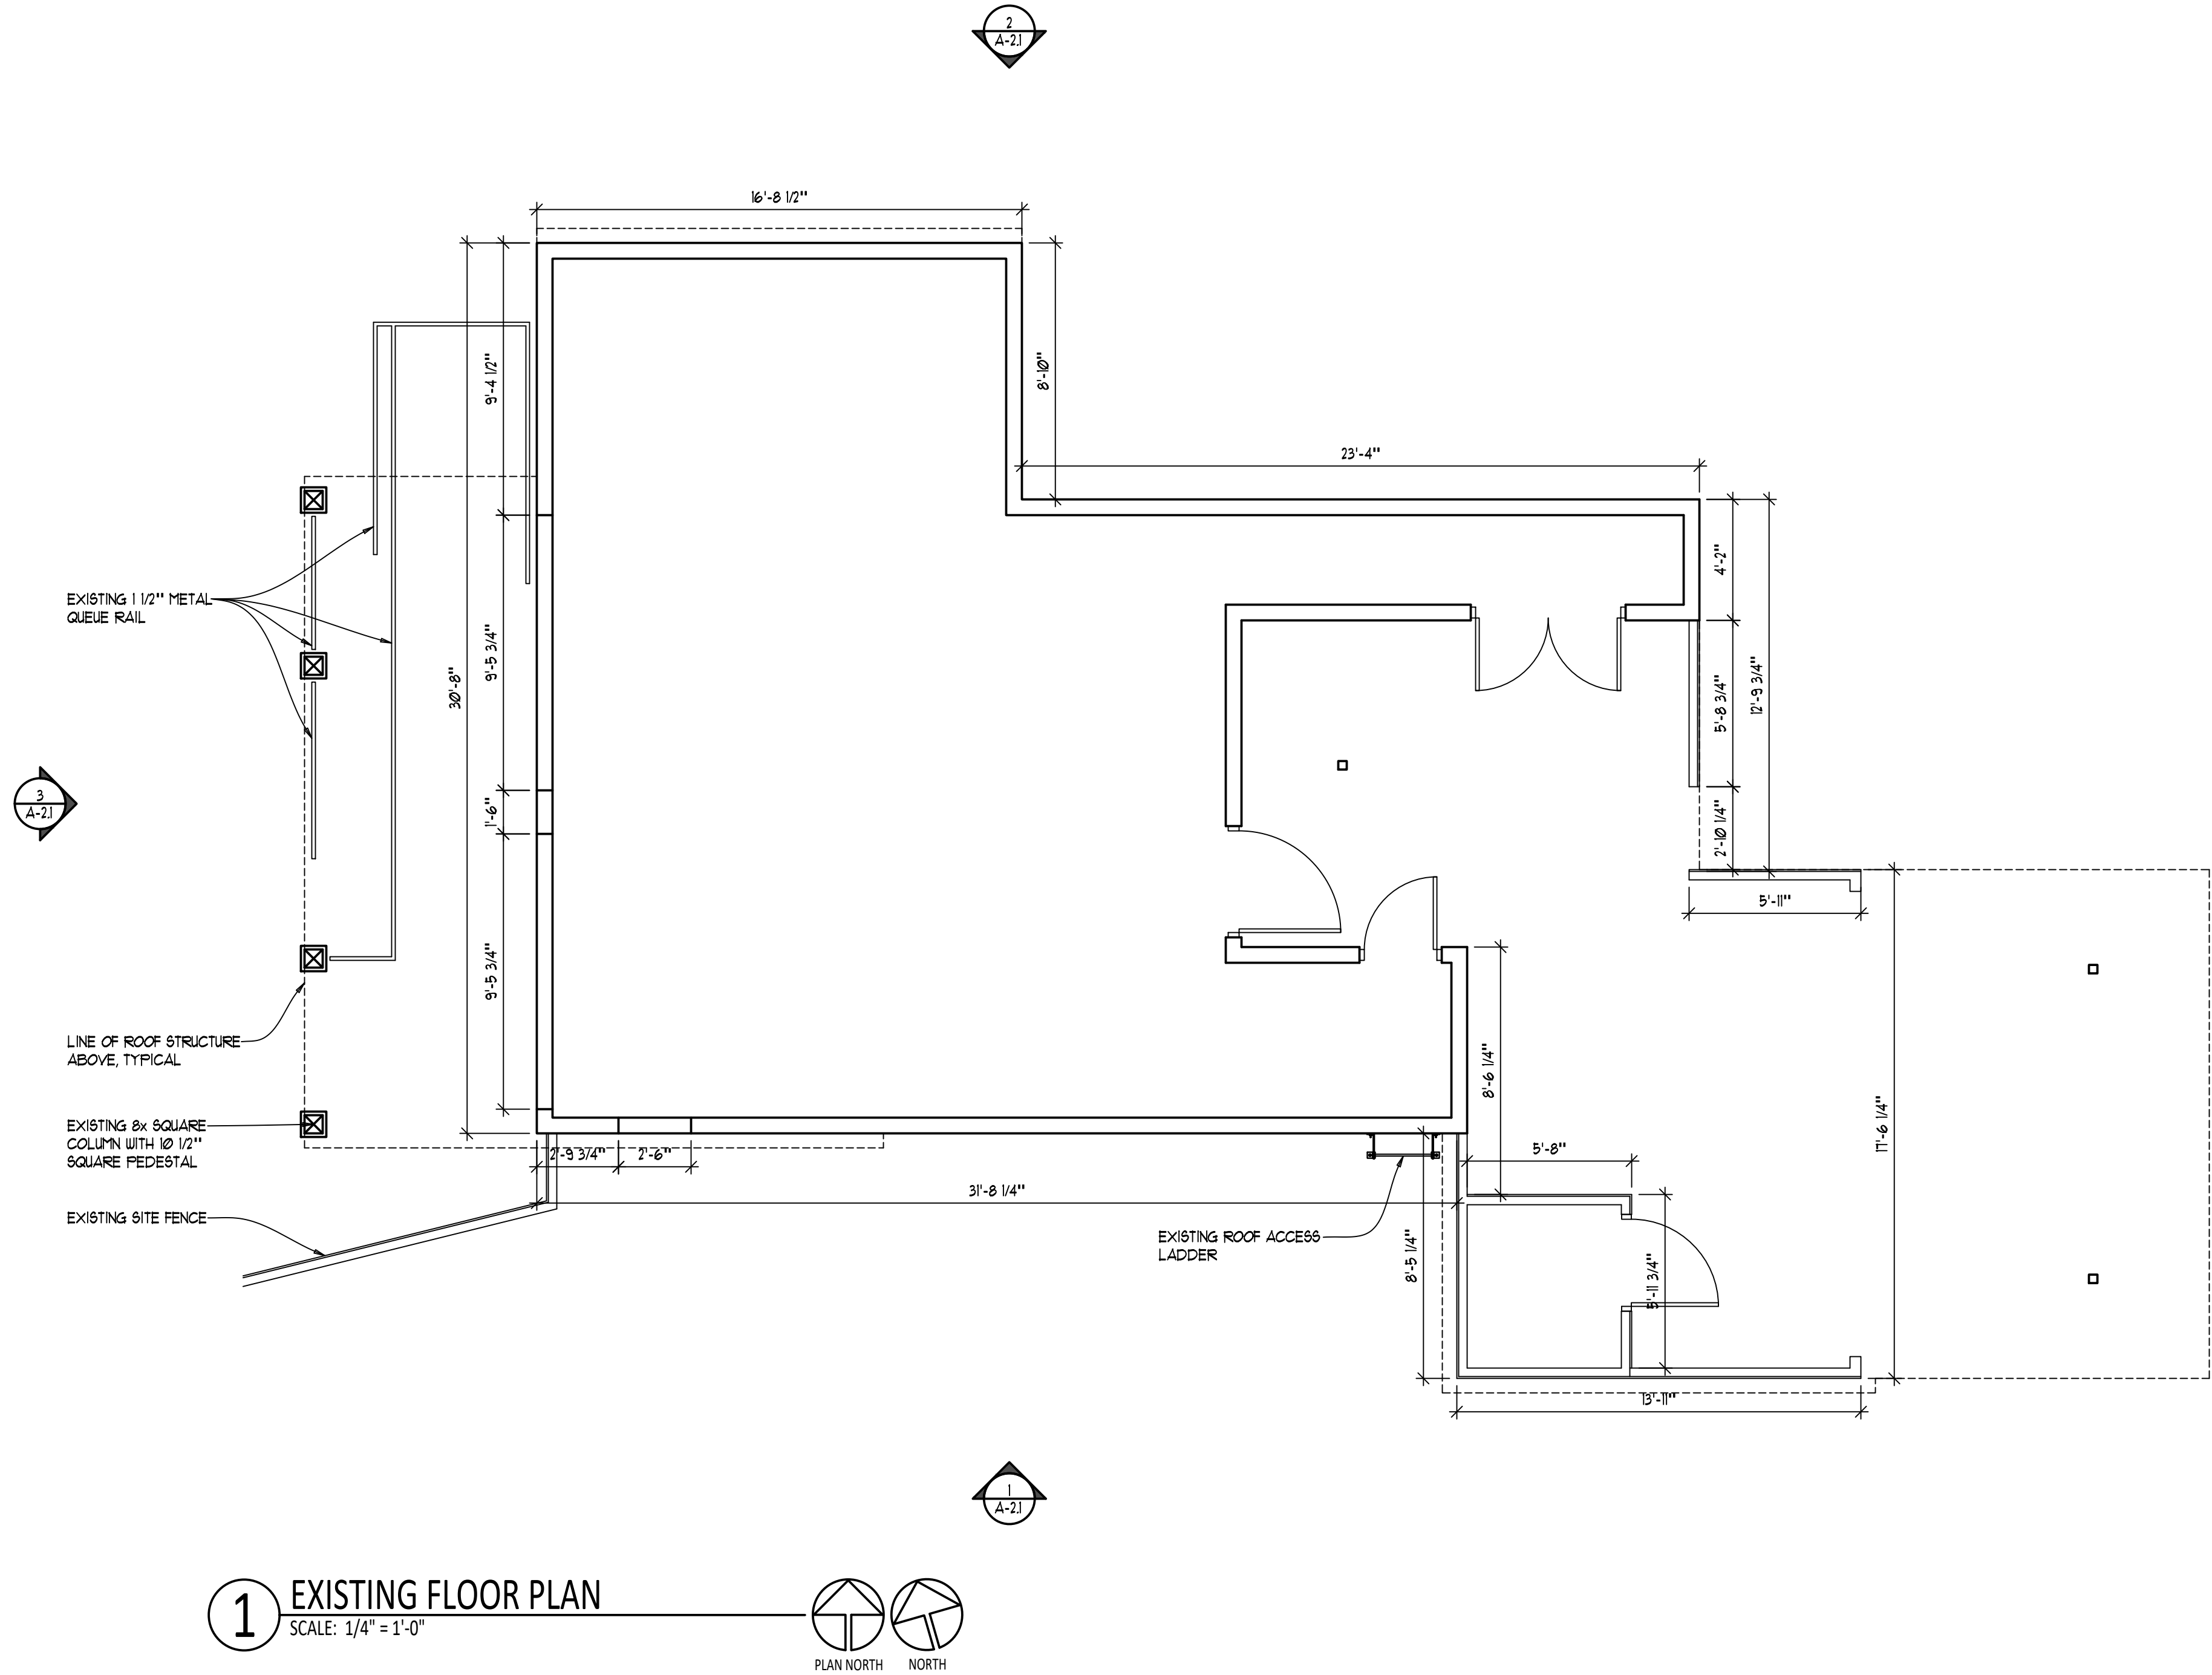

©Color, Inc. All rights reserved.
These documents, their contents, and the copyright and trade secrets therein are the confidential and proprietary property of Color, Inc. They shall not be disclosed, displayed, or furnished, in whole or in part, to or by any third party, and they shall not be reproduced, in whole or in part, by any means, by any third party without the prior written consent of Color, Inc. Any violation of these rights shall subject the violator to all legal and equitable remedies available and criminal liability applicable under state and federal laws.

SHEET NO.
A-1.1
X OF X

PLANS
SF GURNEE - QUICK SERVE
EXT. REFRESH


Six Flags
Entertainment Corporation

R S L COMMERCIAL
ARCHITECTURE
8827 Bessiah Road
Cincinnati, OH 45236
513.851.9500 PHONE
513.851.9521 FAX
www.rslarch.com


REVISION	DESCRIPTION

SCALE	VARIABLES
DATE	06-05-2016
DRAWN	EGB
FILE	225093-TF


EXTERIOR SELECTION SCHEDULE						
NO.	MATERIAL TYPE	MANUFACTURER	PRODUCT/MODEL #	COLOR/ FINISH	FINISH NOTES	LOCATION/NOTES
PT-31	EXTERIOR PAINT	SHERWIN WILLIAMS	SW6335	FIRE BRICK		
PT-32	EXTERIOR PAINT	SHERWIN WILLIAMS	SW6440	COURTYARD		
PT-35	EXTERIOR PAINT	SHERWIN WILLIAMS	SW6911	CONFIDENT YELLOW		

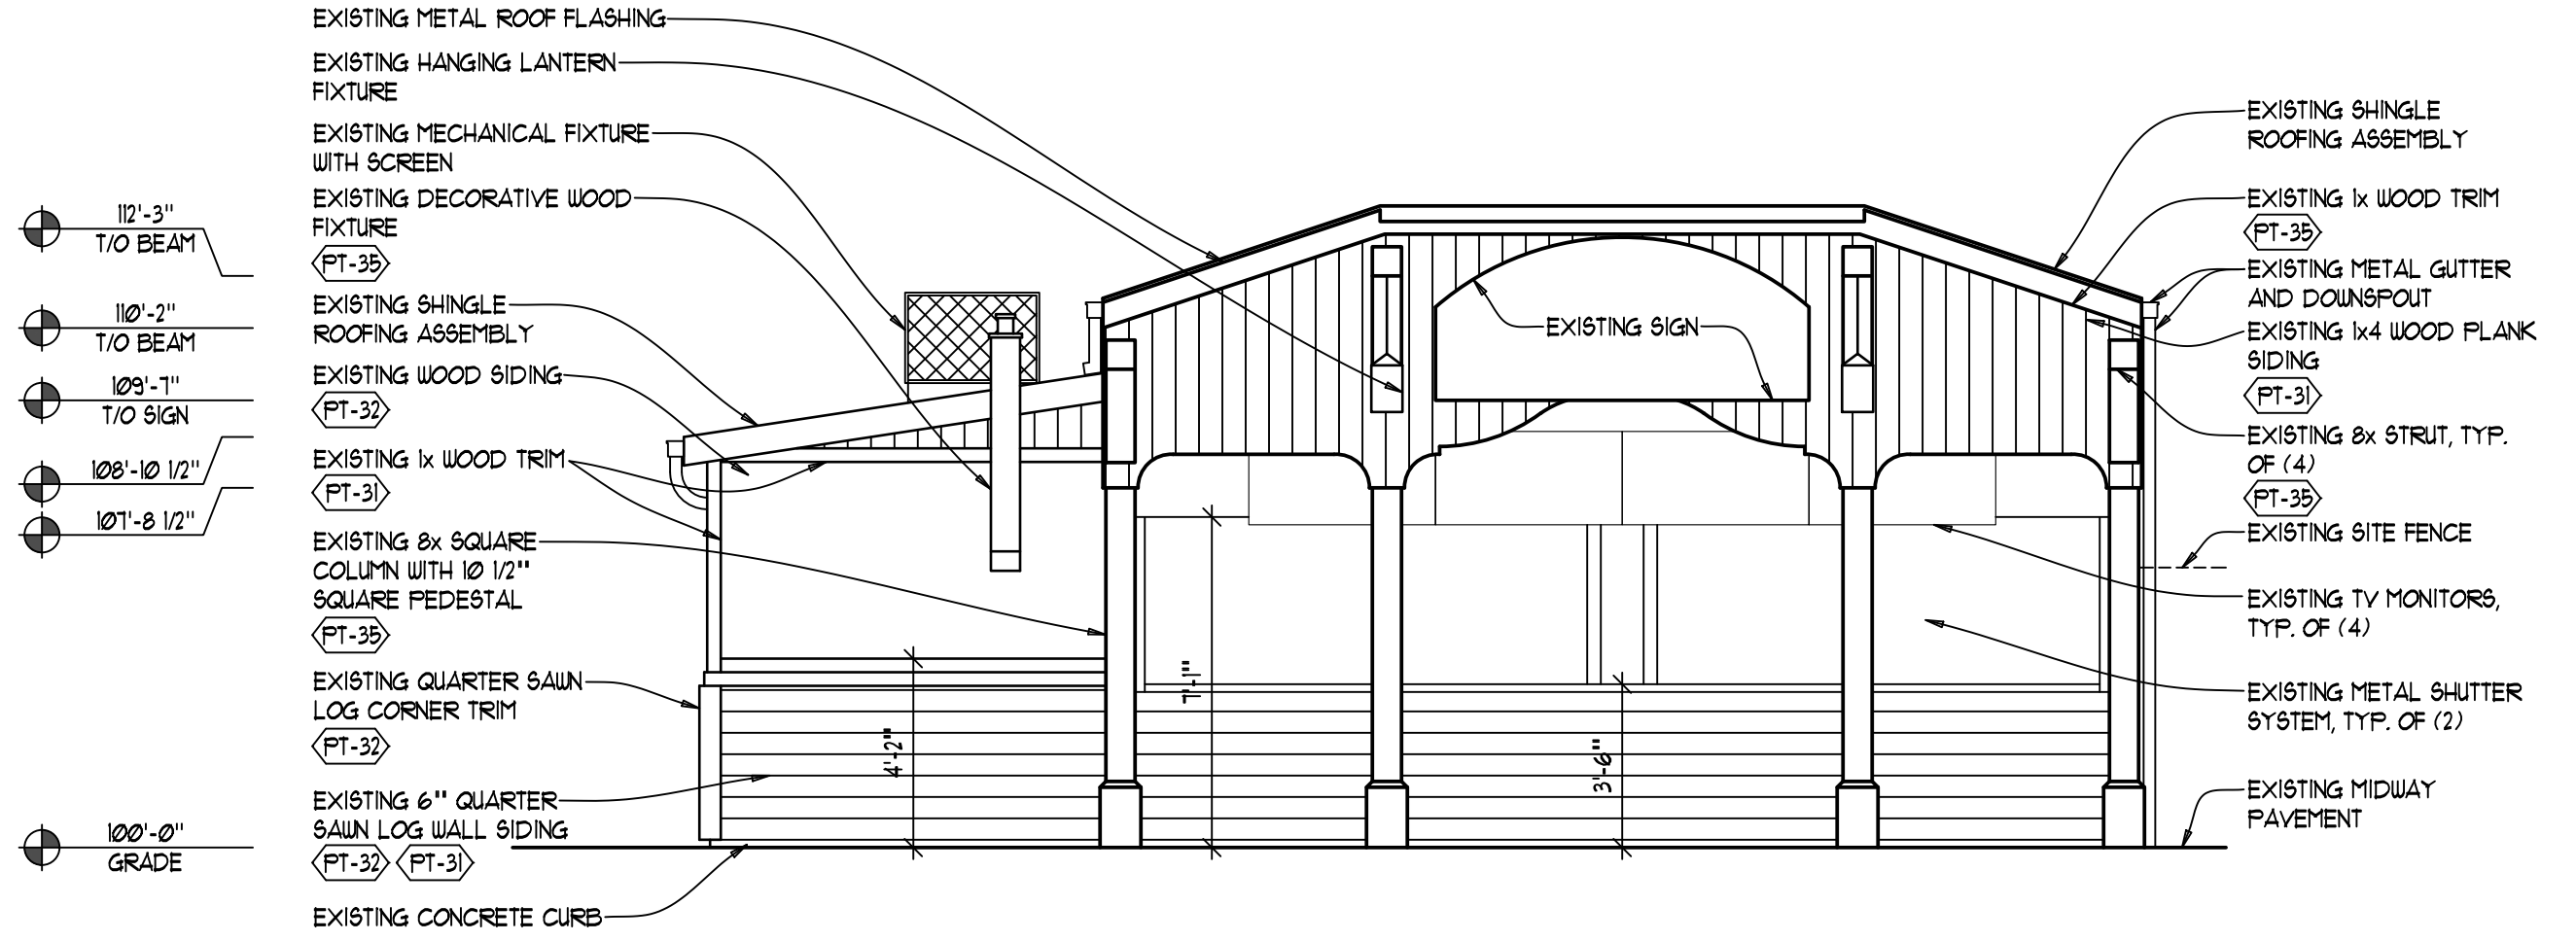

3 EXTERIOR ELEVATION
SCALE: 1/4" = 1'-0"

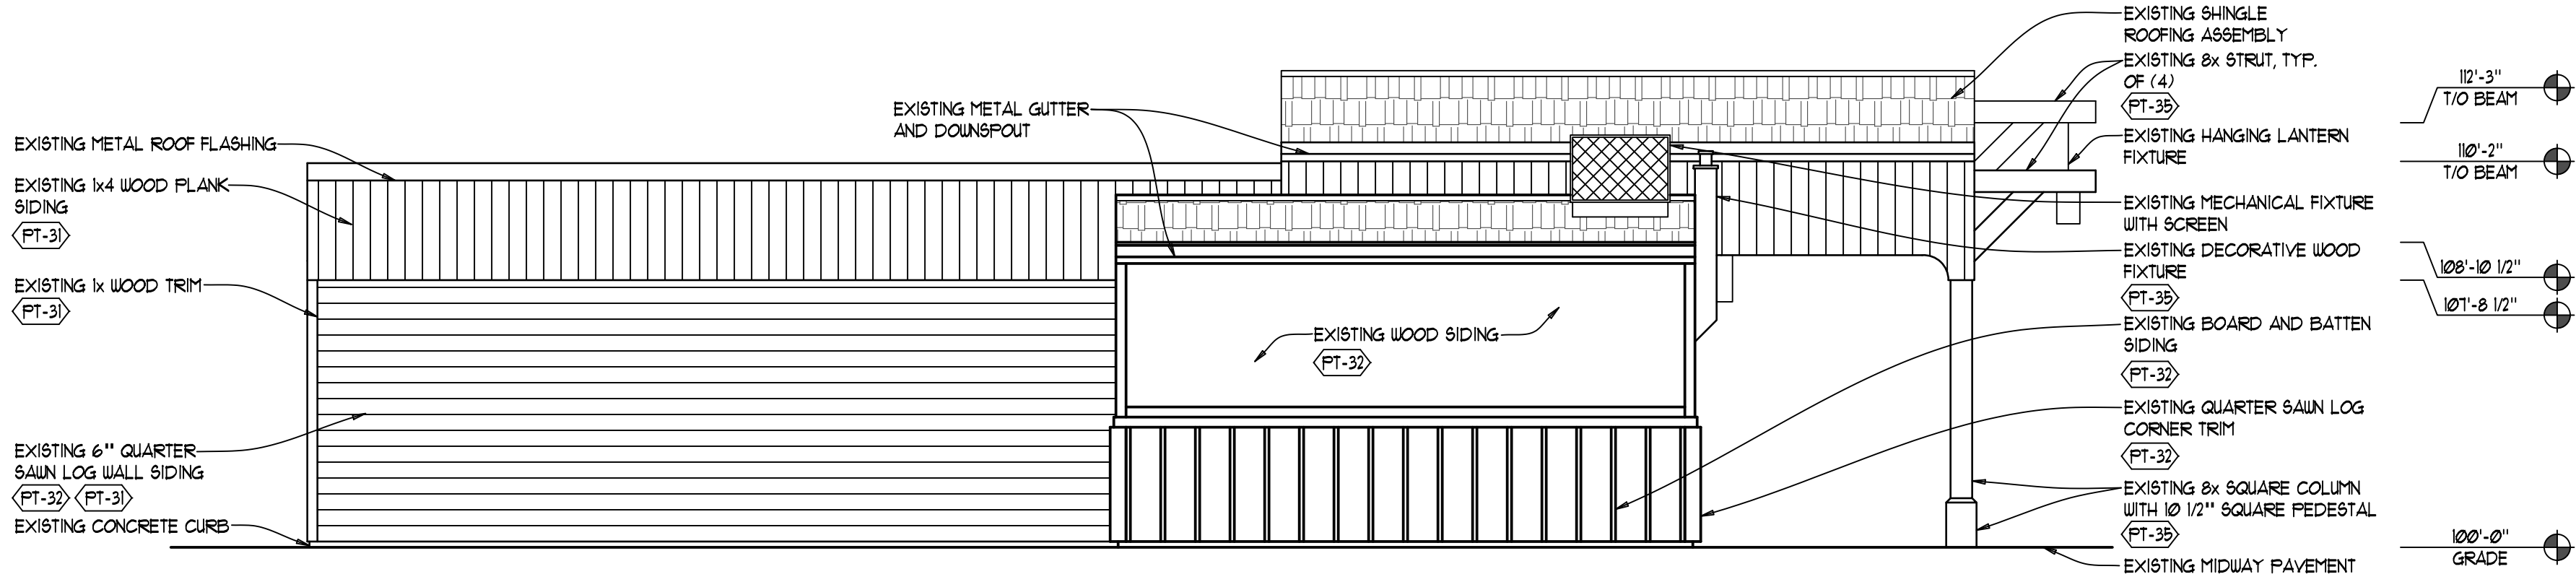

2 EXTERIOR ELEVATION
SCALE: 1/4" = 1'-0"

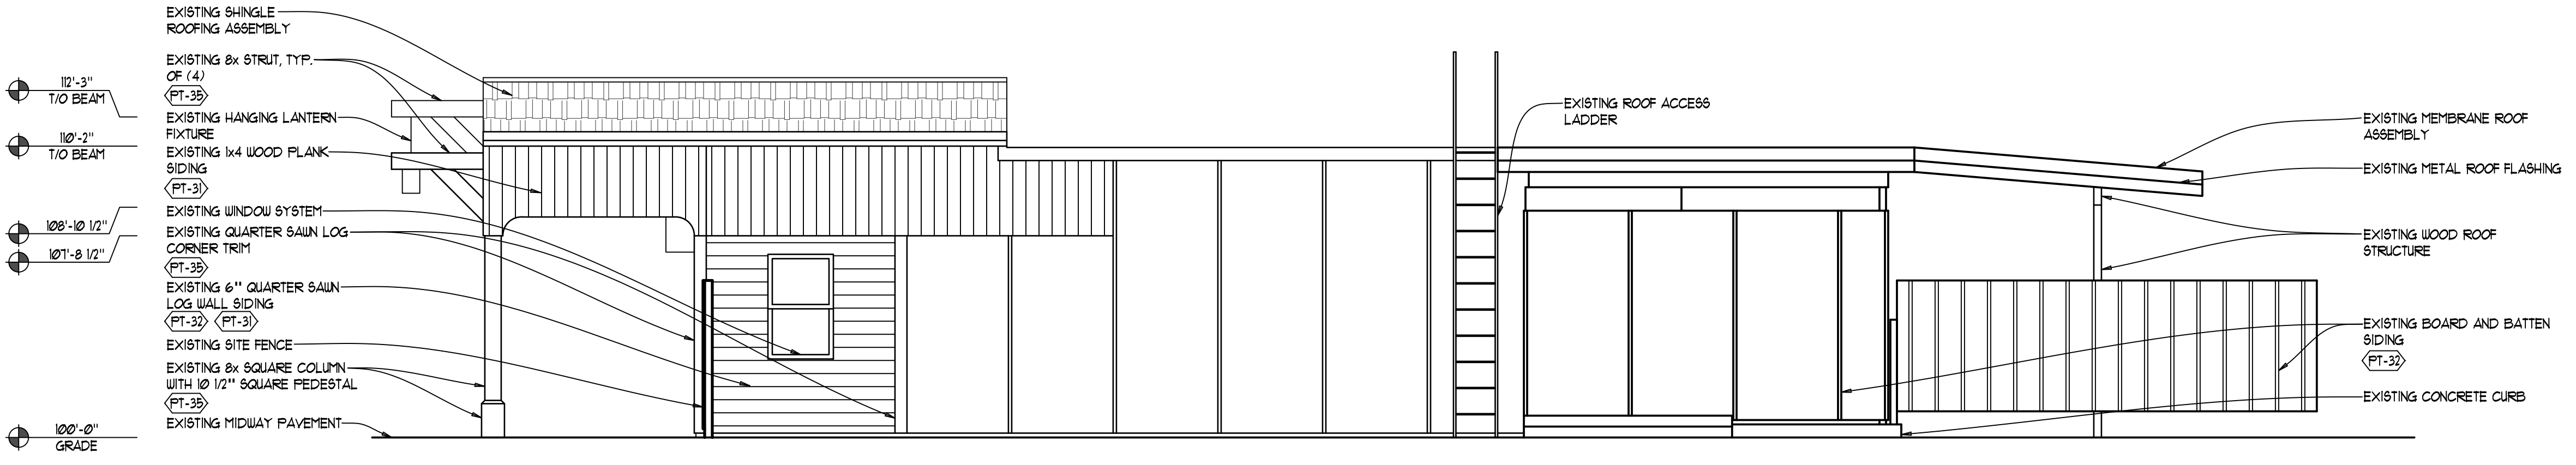

1 EXTERIOR ELEVATION
SCALE: 1/4" = 1'-0"

© Cedar City, UT. Unpublished. These documents, their substance, and the copyright and trade secrets therein are the confidential and proprietary property of Cedar City, UT. They shall not be disclosed, displayed, or furnished, in whole or in part, to or by any third party, and they shall not be reproduced, in whole or in part, by any means, by any third party without the prior written consent of Cedar City, UT. Any violation of these rights shall subject the violator to all legal and equitable remedies available and criminal liability applicable under state and federal laws.

SCALE	VARIABLES
DATE	06-05-2026
DRAWN	EGB
FILE	725093-TF

REVISION	DESCRIPTION

R

S

L

COMMERCIAL

ARCHITECTURE

8827 Bessiah Road
Cincinnati, OH 45236
513.851.9500 PHONE
513.851.9521 FAX
www.rslarch.com




ELEVATIONS

SF GURNEE - QUICK SERVE
EXT. REFRESH


SHEET NO.

A-2.1

X OF X

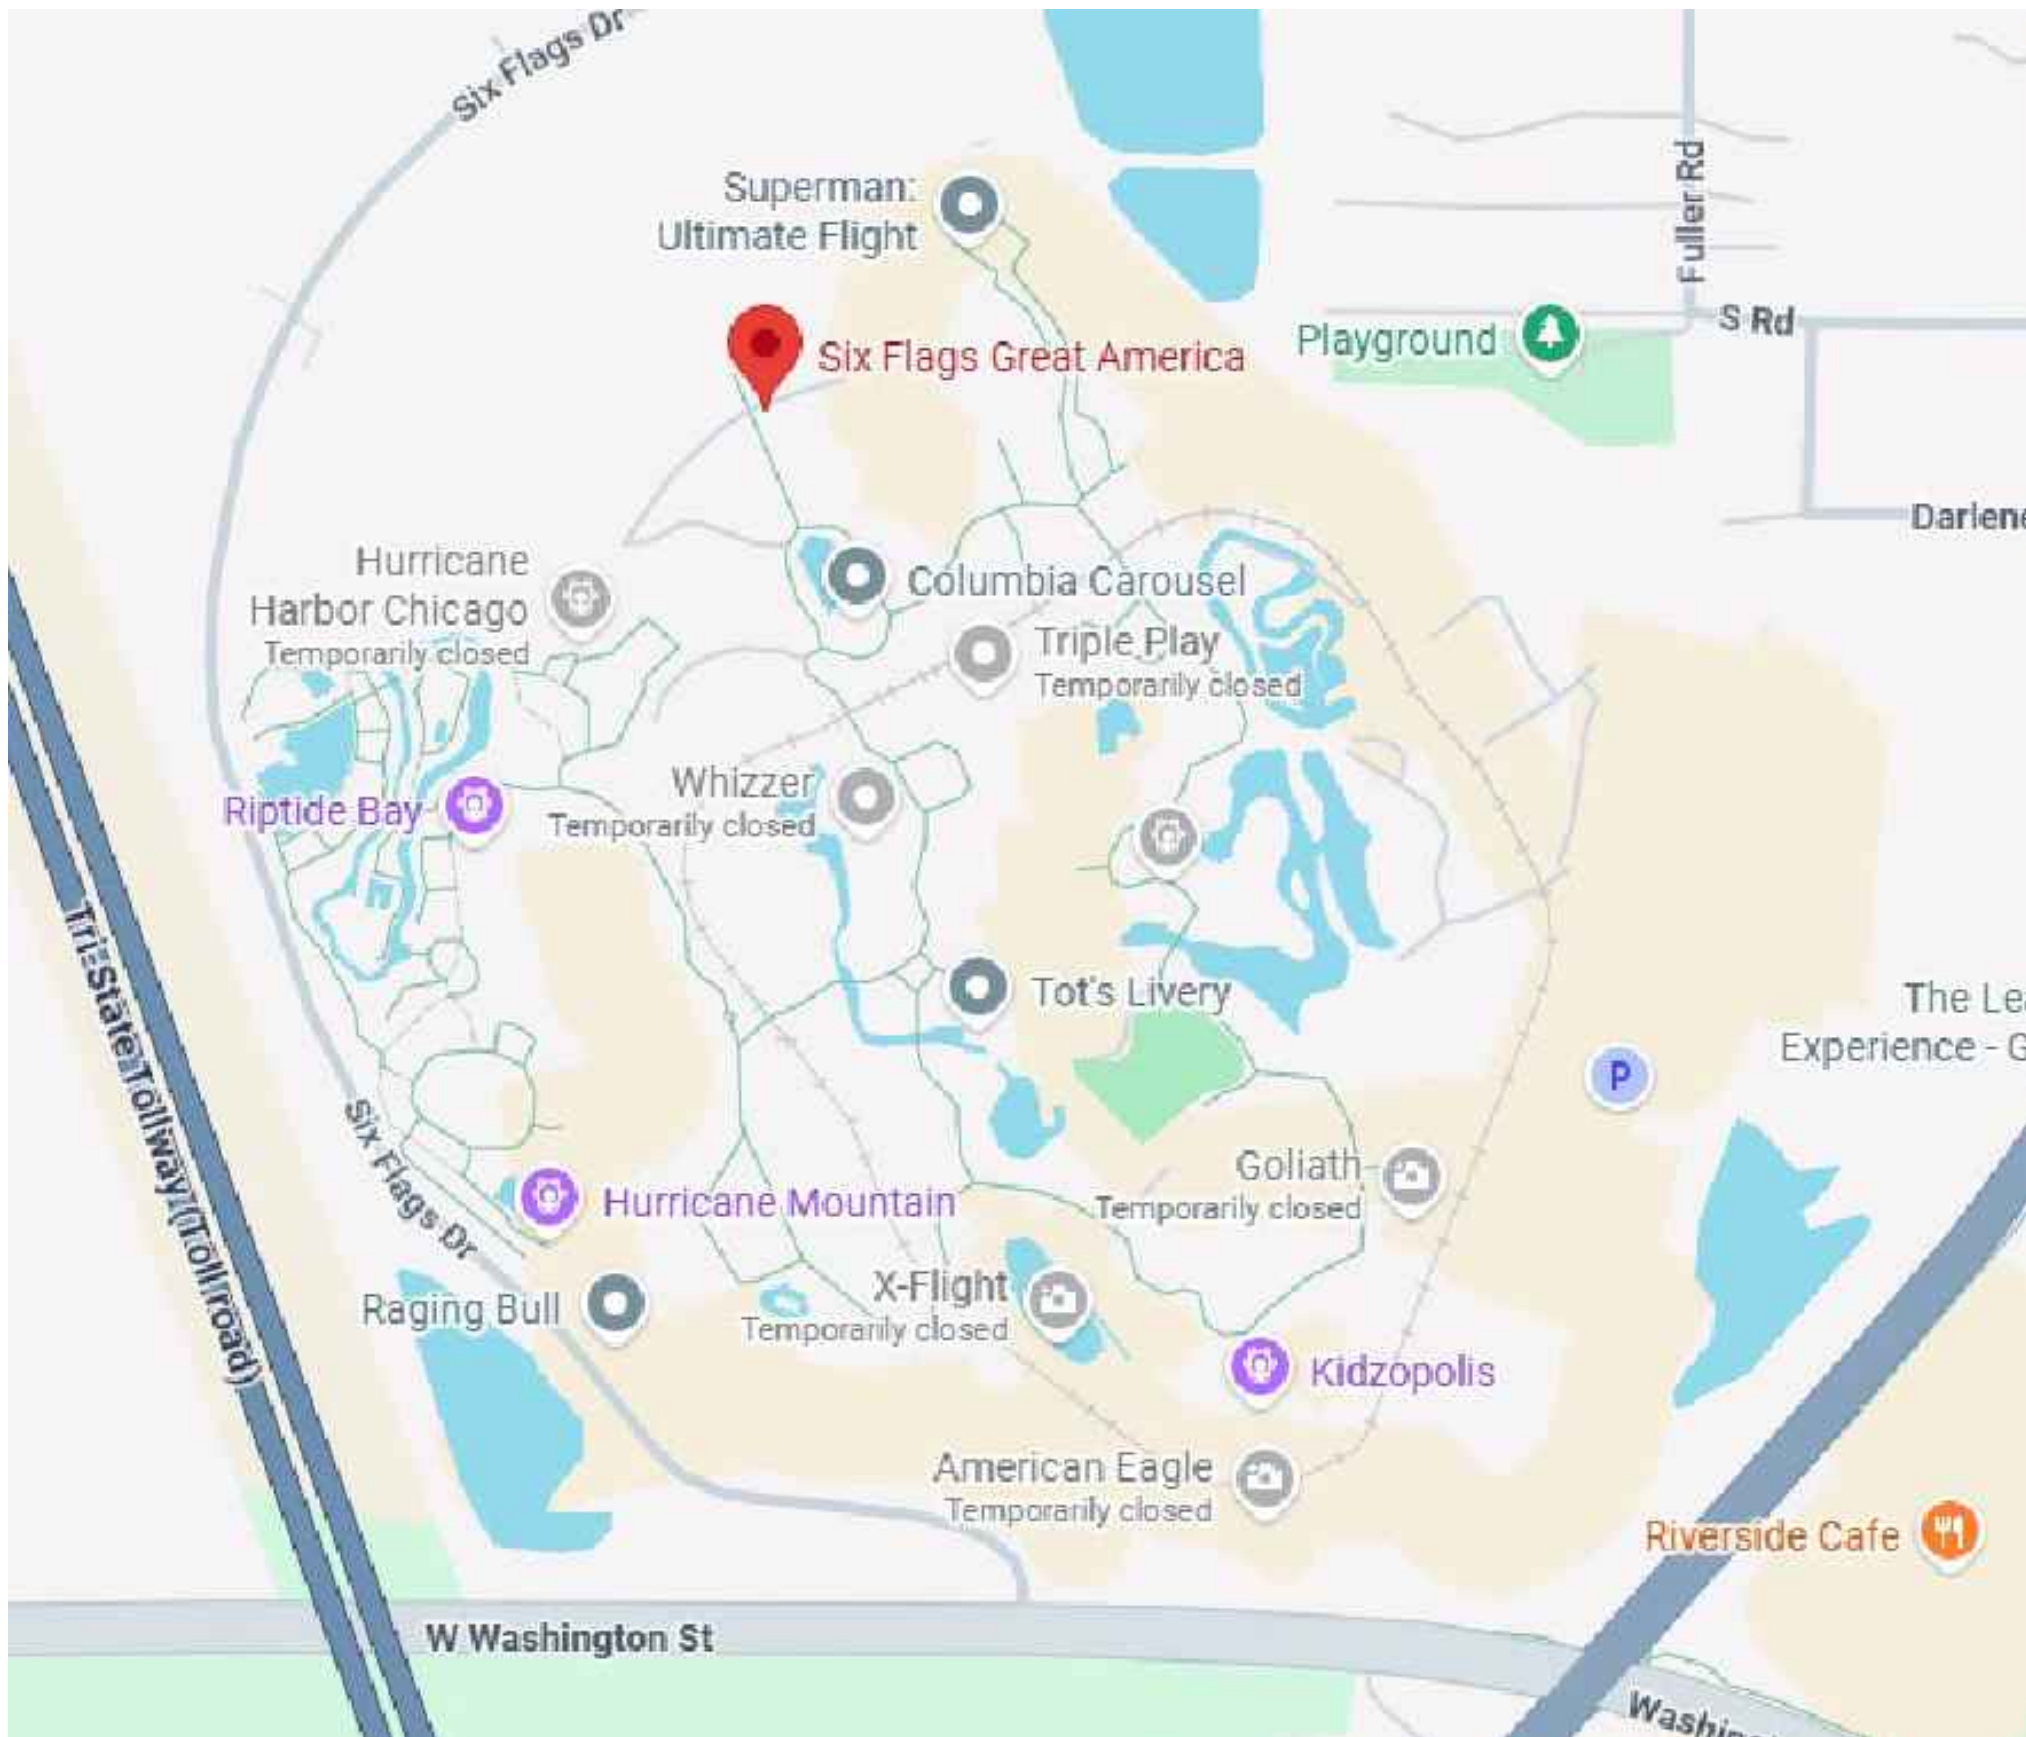

SITE PLAN
NOT TO A SCALE

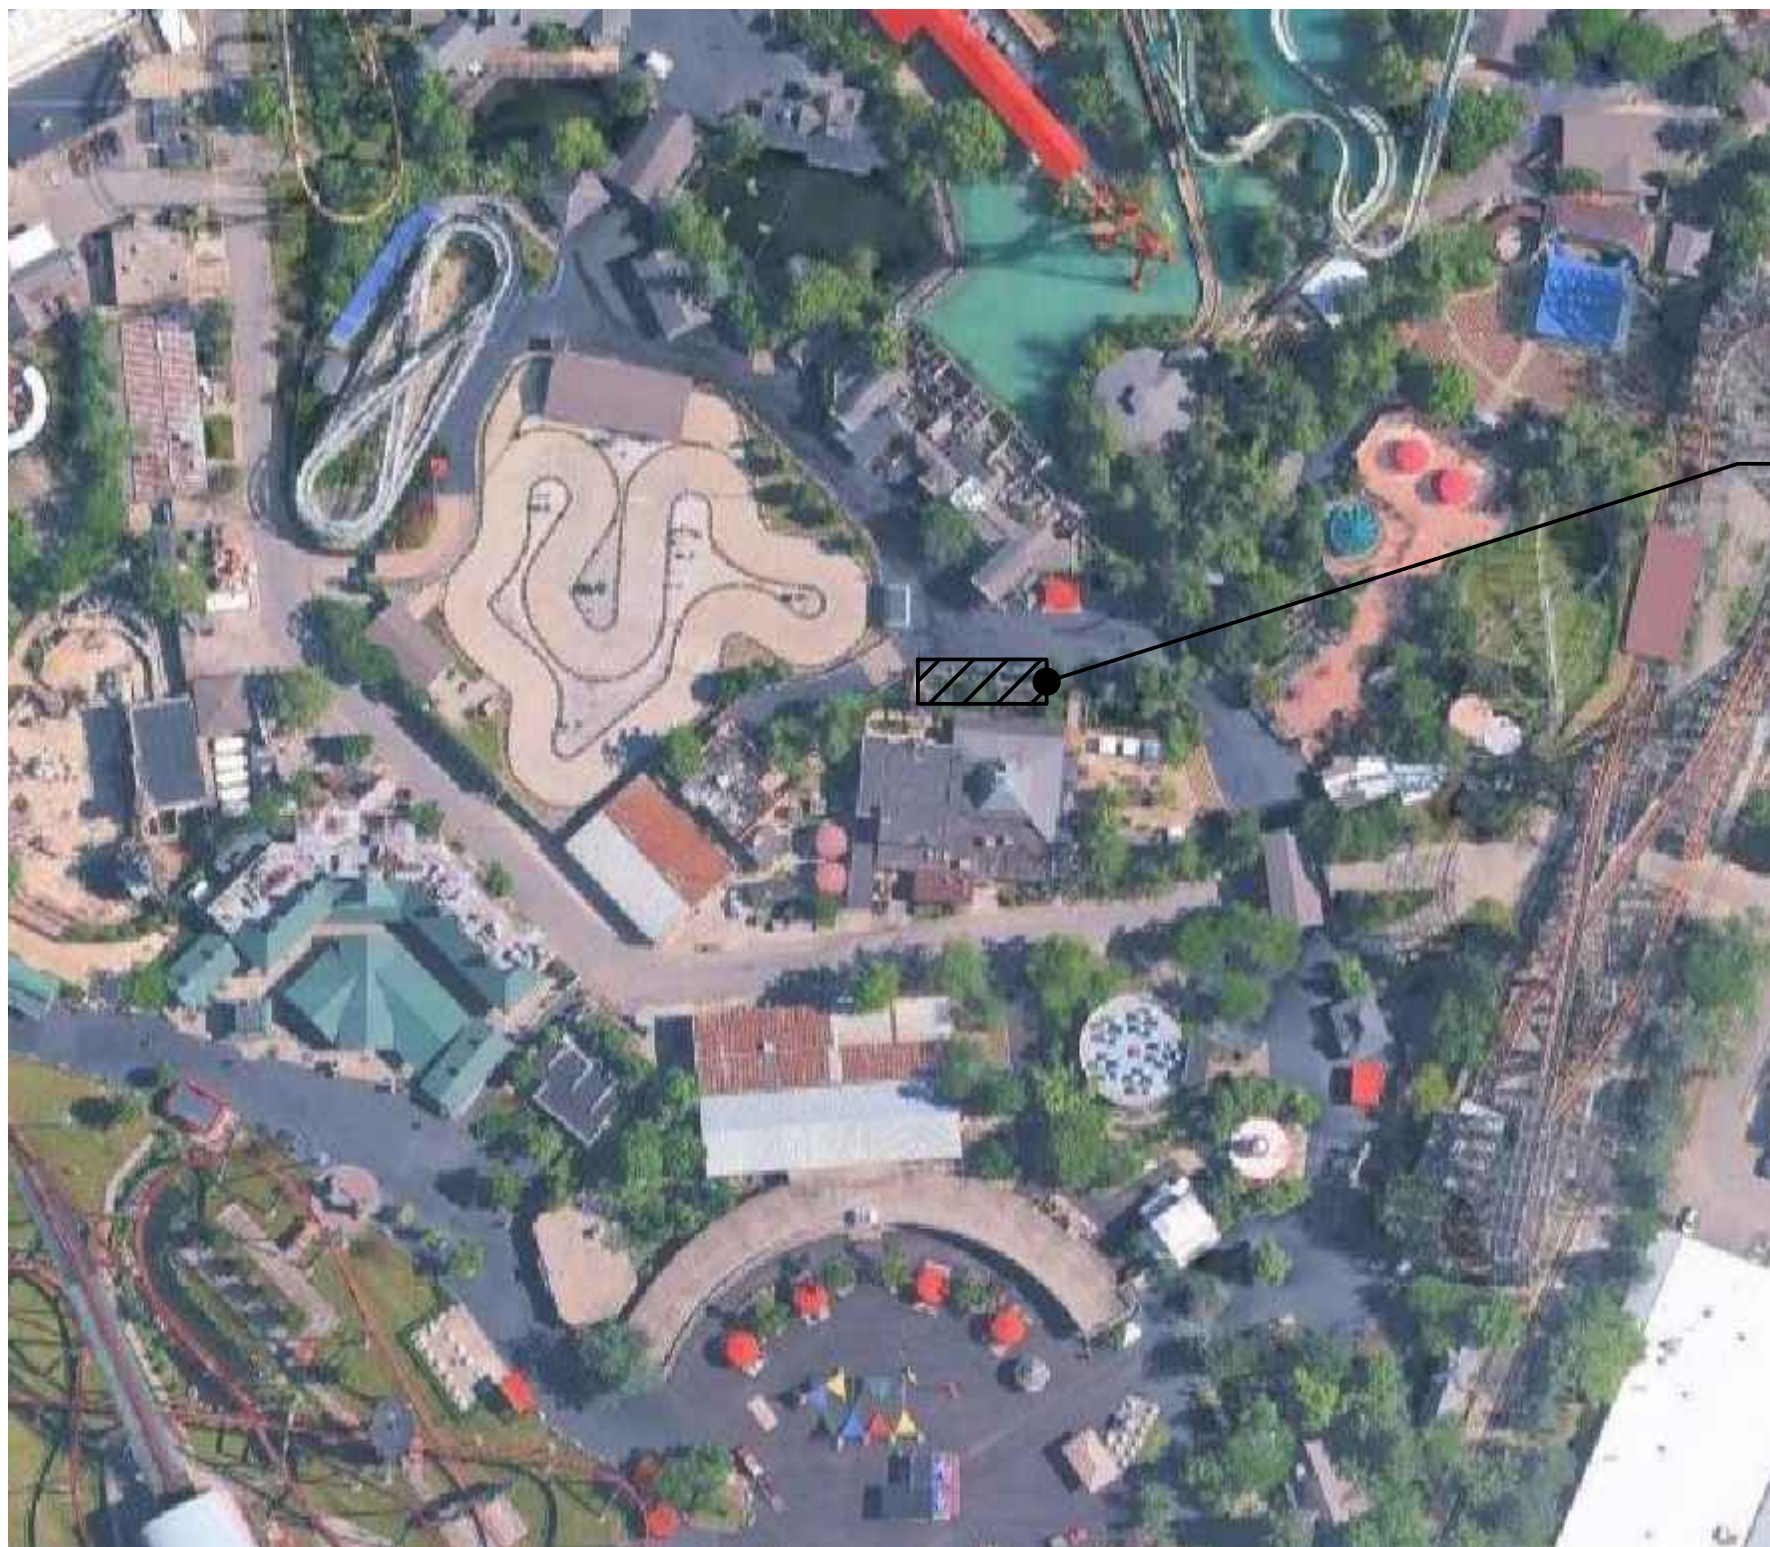

LOCATION PLAN
NOT TO A SCALE



PROJECT DEFINITION

PROJECT NAME: SFGM - EXISTING BUILDINGS
- STAND ALONE STRUCTURES

PROJECT SCOPE: EXTERIOR BUILDING REFRESH

LOCATION: SIX FLAGS GREAT AMERICA
1 GREAT AMERICA PARKWAY
GURNEE, IL 60031

DRAWING INDEX

ARCHITECTURAL

ISSUE DATE	SHEET NO.	DESCRIPTION
06-05-26	7g-A-CVR	STAND ALONE STRUCTURES - COVER SHEET
06-05-26	7g-A-1.1	STAND ALONE STRUCTURES - PLANS
06-05-26	7g-A-2.1	STAND ALONE STRUCTURES - ELEVATIONS

ISSUE DATES

06-05-2026 ISSUED FOR PERMIT AND CONSTRUCTION



SFGM - EXISTING BUILDINGS - STAND ALONE STRUCTURES


ARCHITECT

R S L COMMERCIAL
ARCHITECTURE



8927 Rossash Road
Cincinnati, OH 45236

513-891-9950 PHONE
513-891-9951 FAX


www.rslarch.com

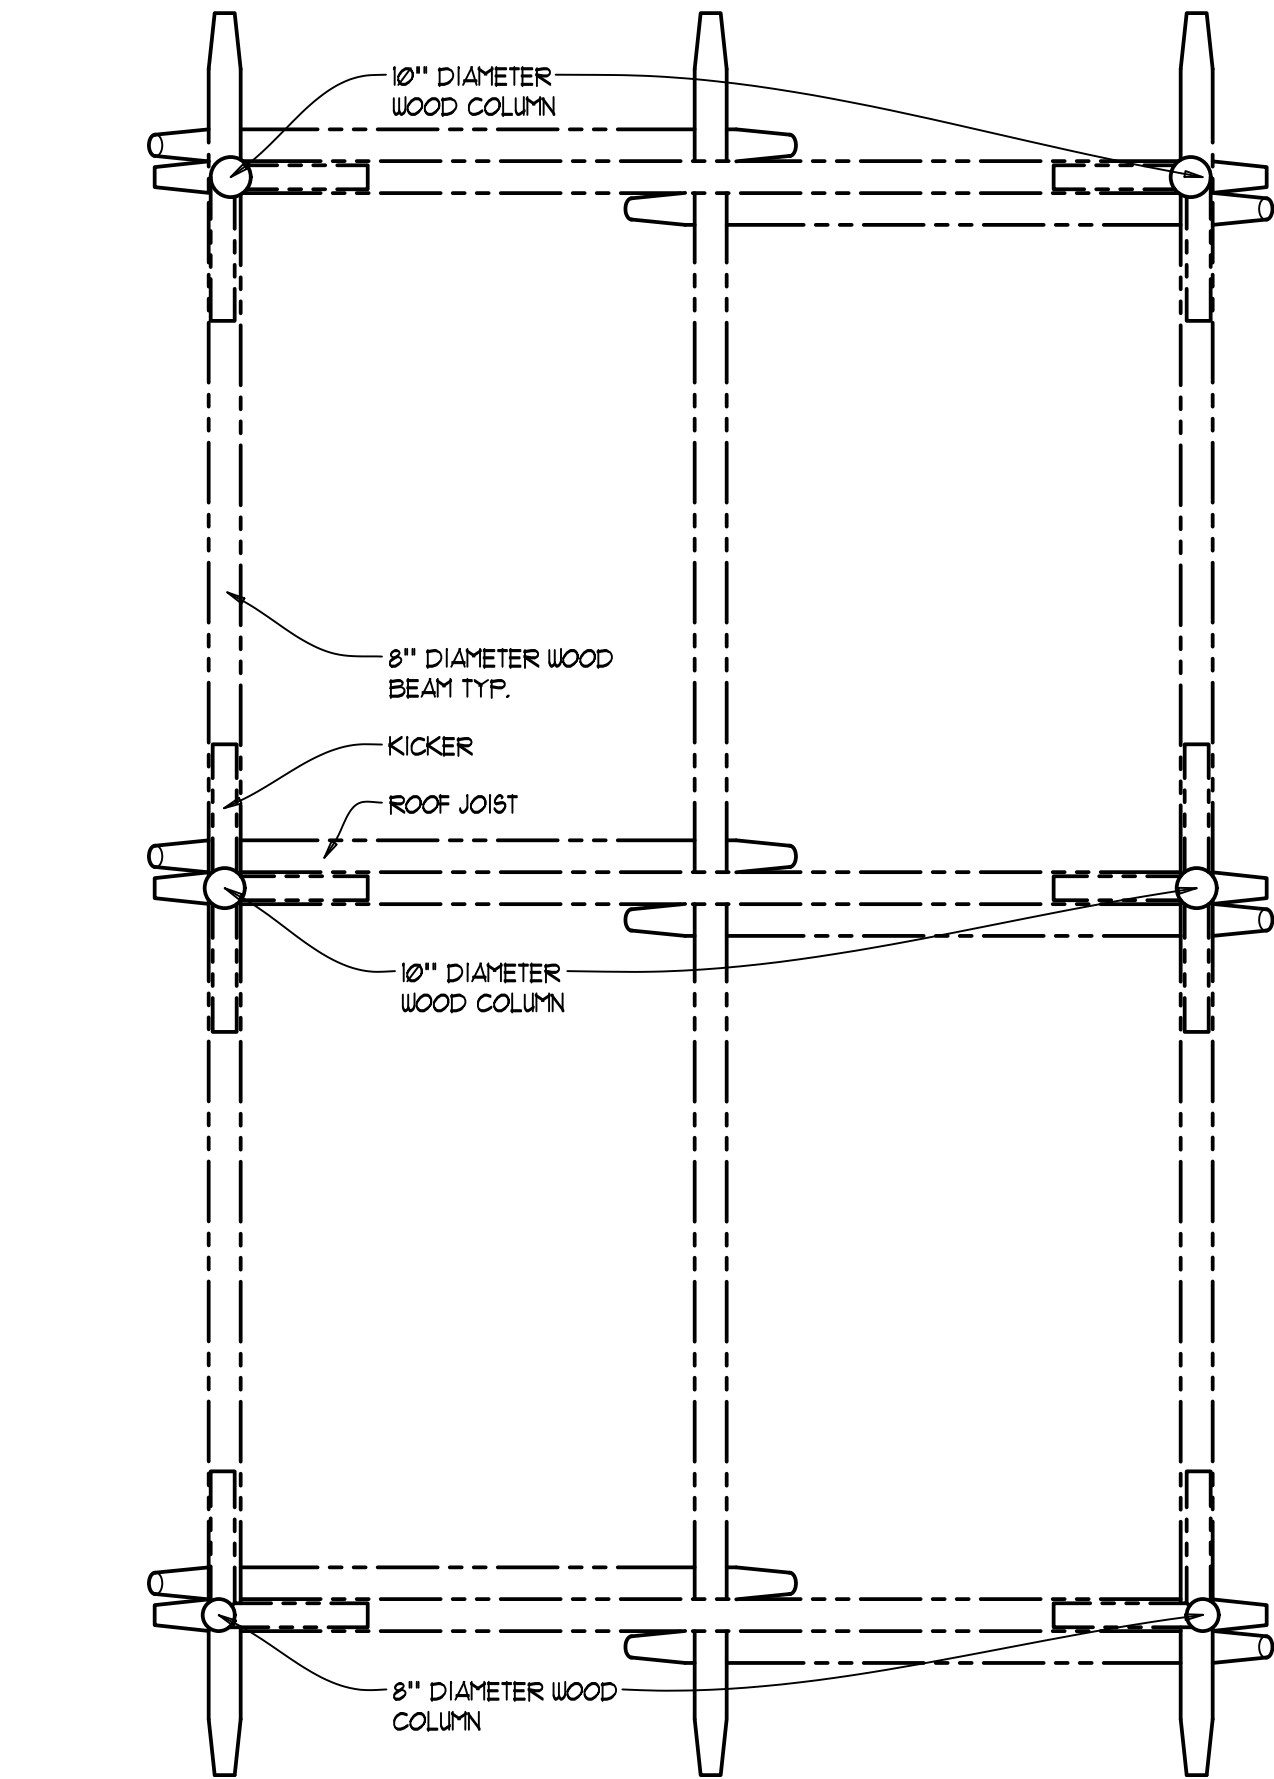

5 REFLECTED CEILING PLAN
SCALE: 1/4" = 1'-0"

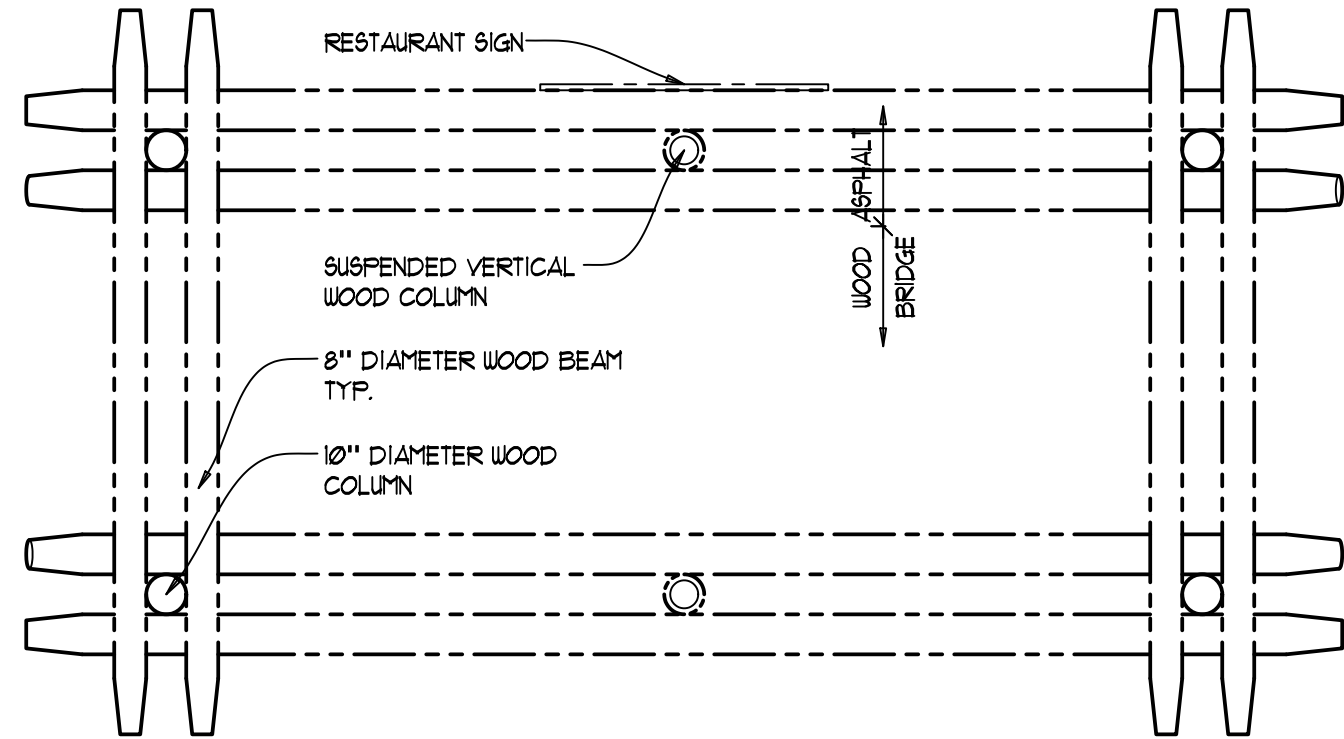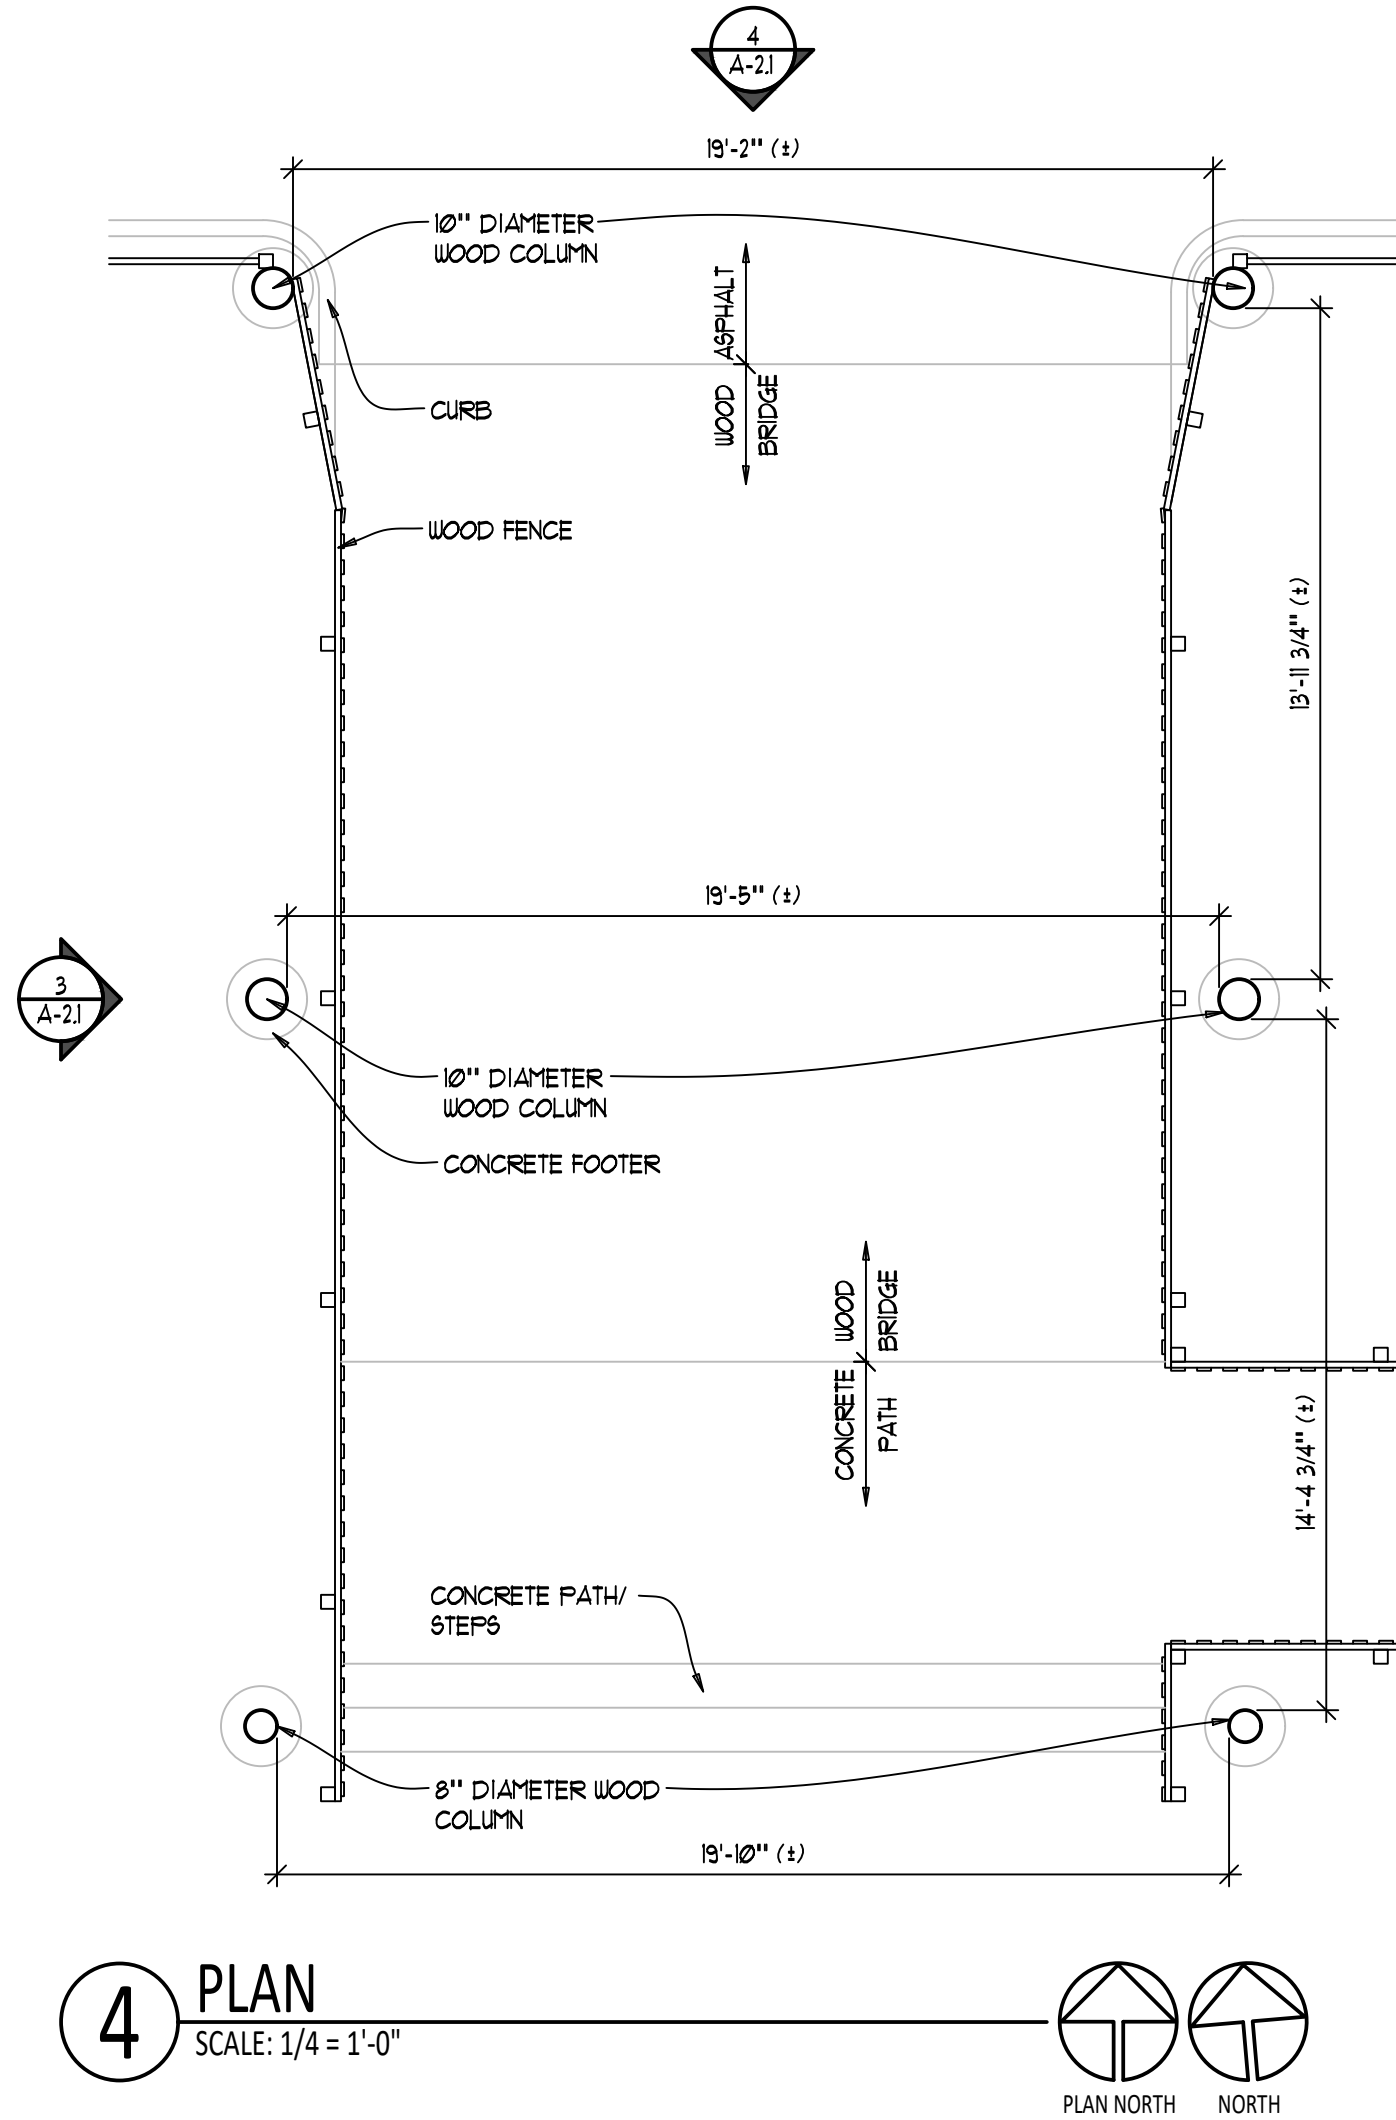

3 REFLECTED CEILING PLAN
SCALE: 1/4" = 1'-0"

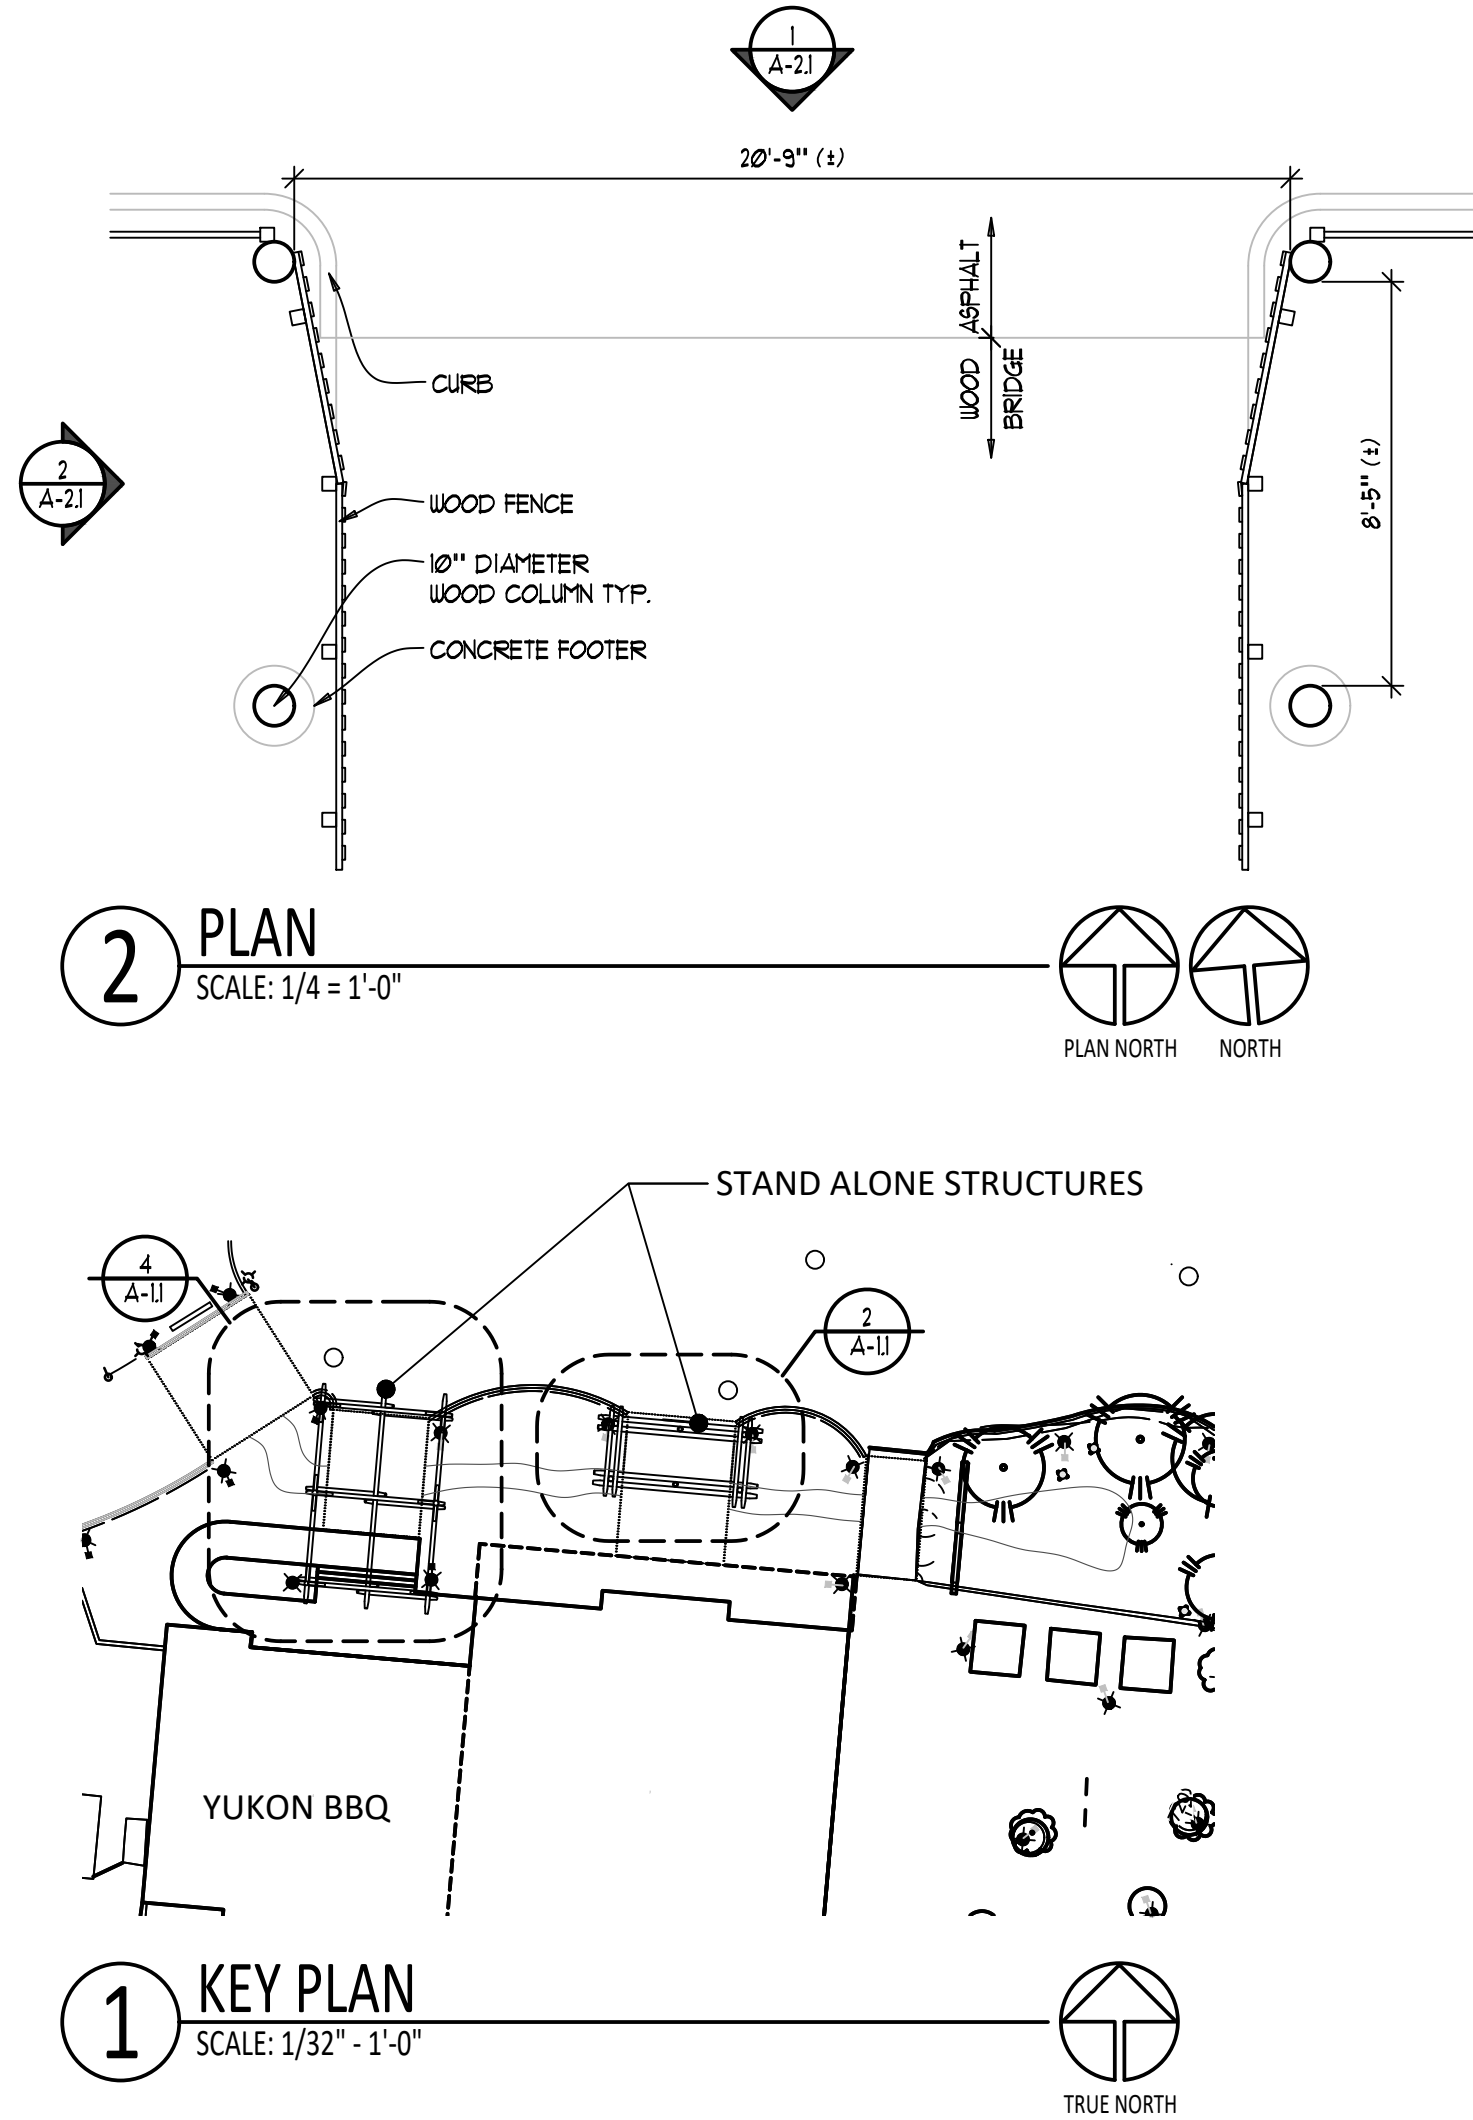

© Cedar Fair, LP. Unpublished.
These documents, their contents, and the copyright and trade secrets therein are the confidential and proprietary property of Cedar Fair, LP. They shall not be disclosed, displayed, or furnished, in whole or in part, to or by any third party, and they shall not be reproduced, in whole or in part, by any means, by any third party without the prior written consent of Cedar Fair, LP. Any violation of these rights shall subject the violator to all legal and equitable remedies available and criminal liability applicable under state and federal laws.*

PLANS
SF GURNEE - STAND ALONE
STRUCTURES EXT. REFRESH

SHEET NO.
A-1.1
X OF X


Six Flags
Entertainment Corporation

R S L COMMERCIAL ARCHITECTURE
8827 Bessiech Road
Cincinnati, OH 45236
513.891.9950 PHONE
513.891.9951 FAX
www.rslarch.com


REVISION	DESCRIPTION

SCALE	VARIES
DATE	06-05-2016
DRAWN	EGB
FILE	725093-1g


EXTERIOR SELECTION SCHEDULE						
NO.	MATERIAL TYPE	MANUFACTURER	PRODUCT/MODEL #	COLOR/ FINISH	FINISH NOTES	LOCATION/NOTES
PT-31	EXTERIOR PAINT	SHERWIN WILLIAMS	SW6335	FIRE D BRICK		
ST-16	STAIN	SHERWIN WILLIAMS	TBD	TBD		

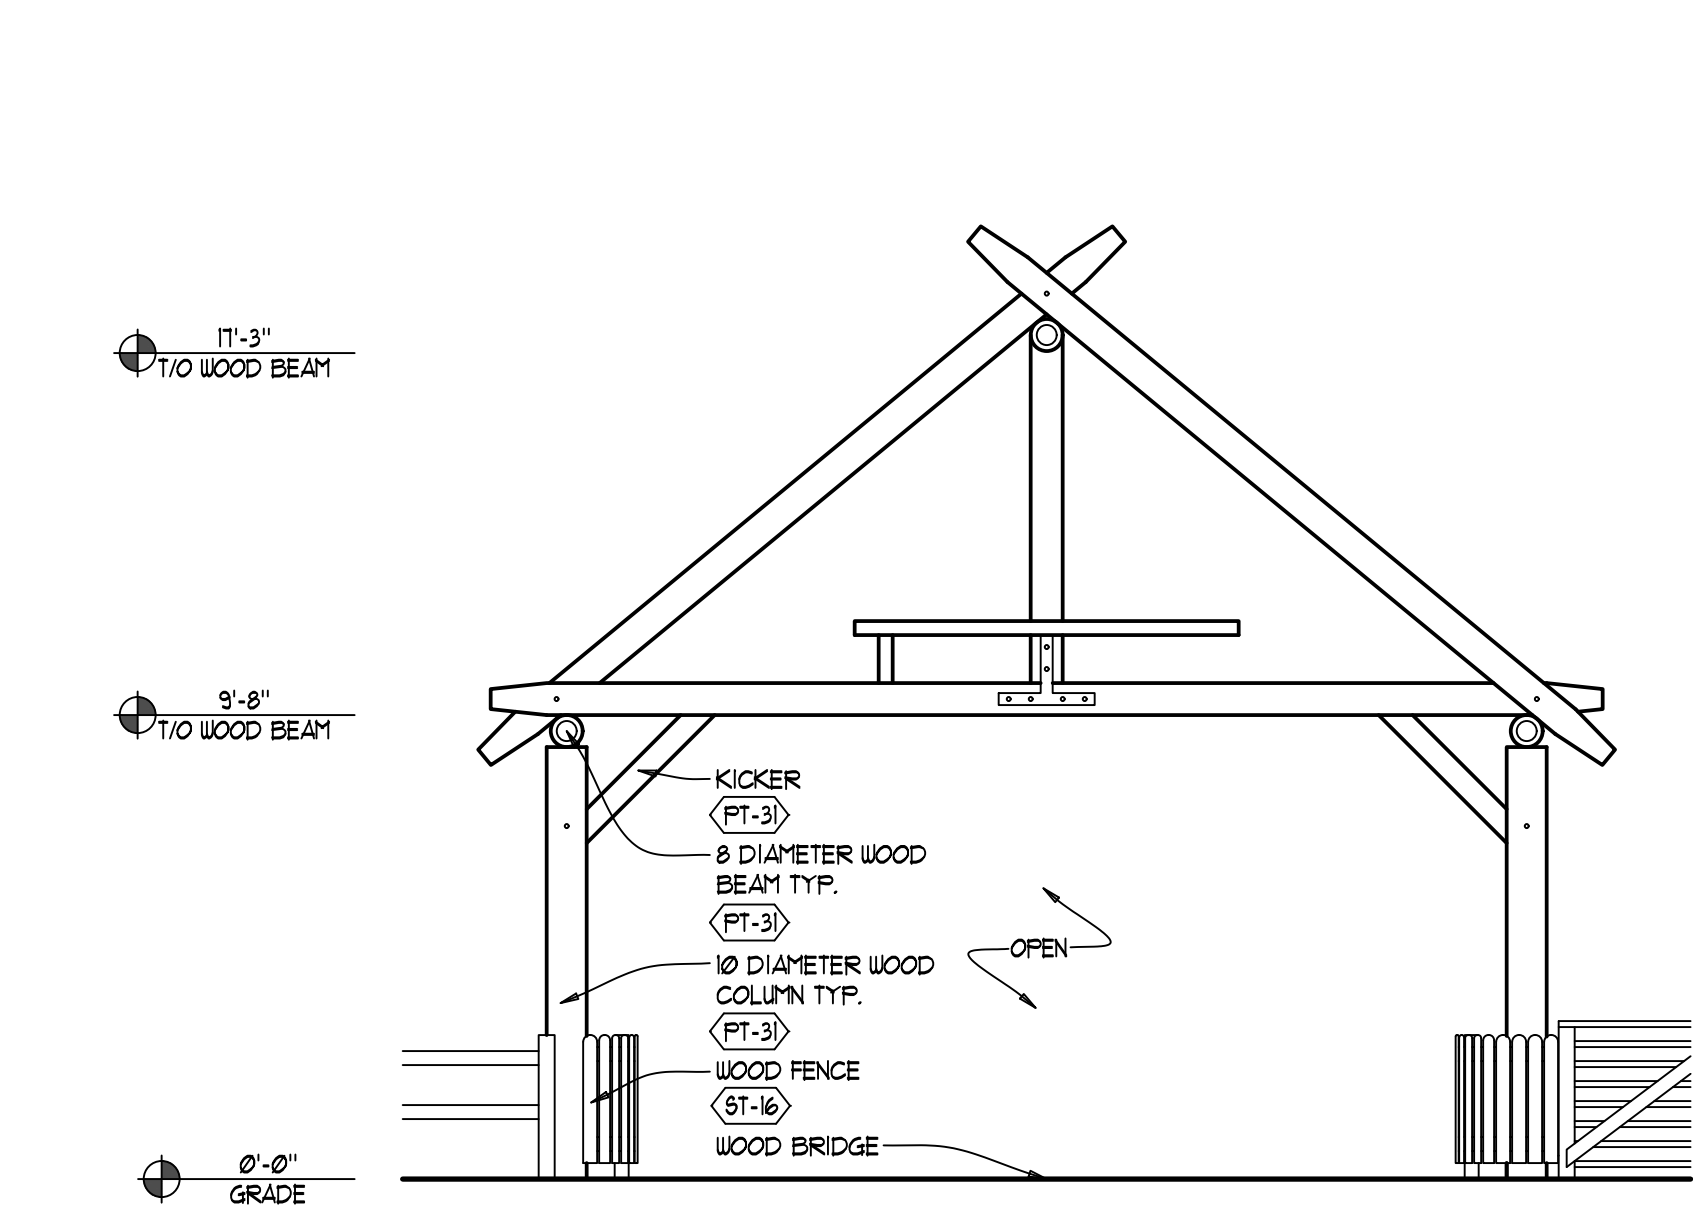


4 NORTH ELEVATION
SCALE: 1/4" = 1'-0"

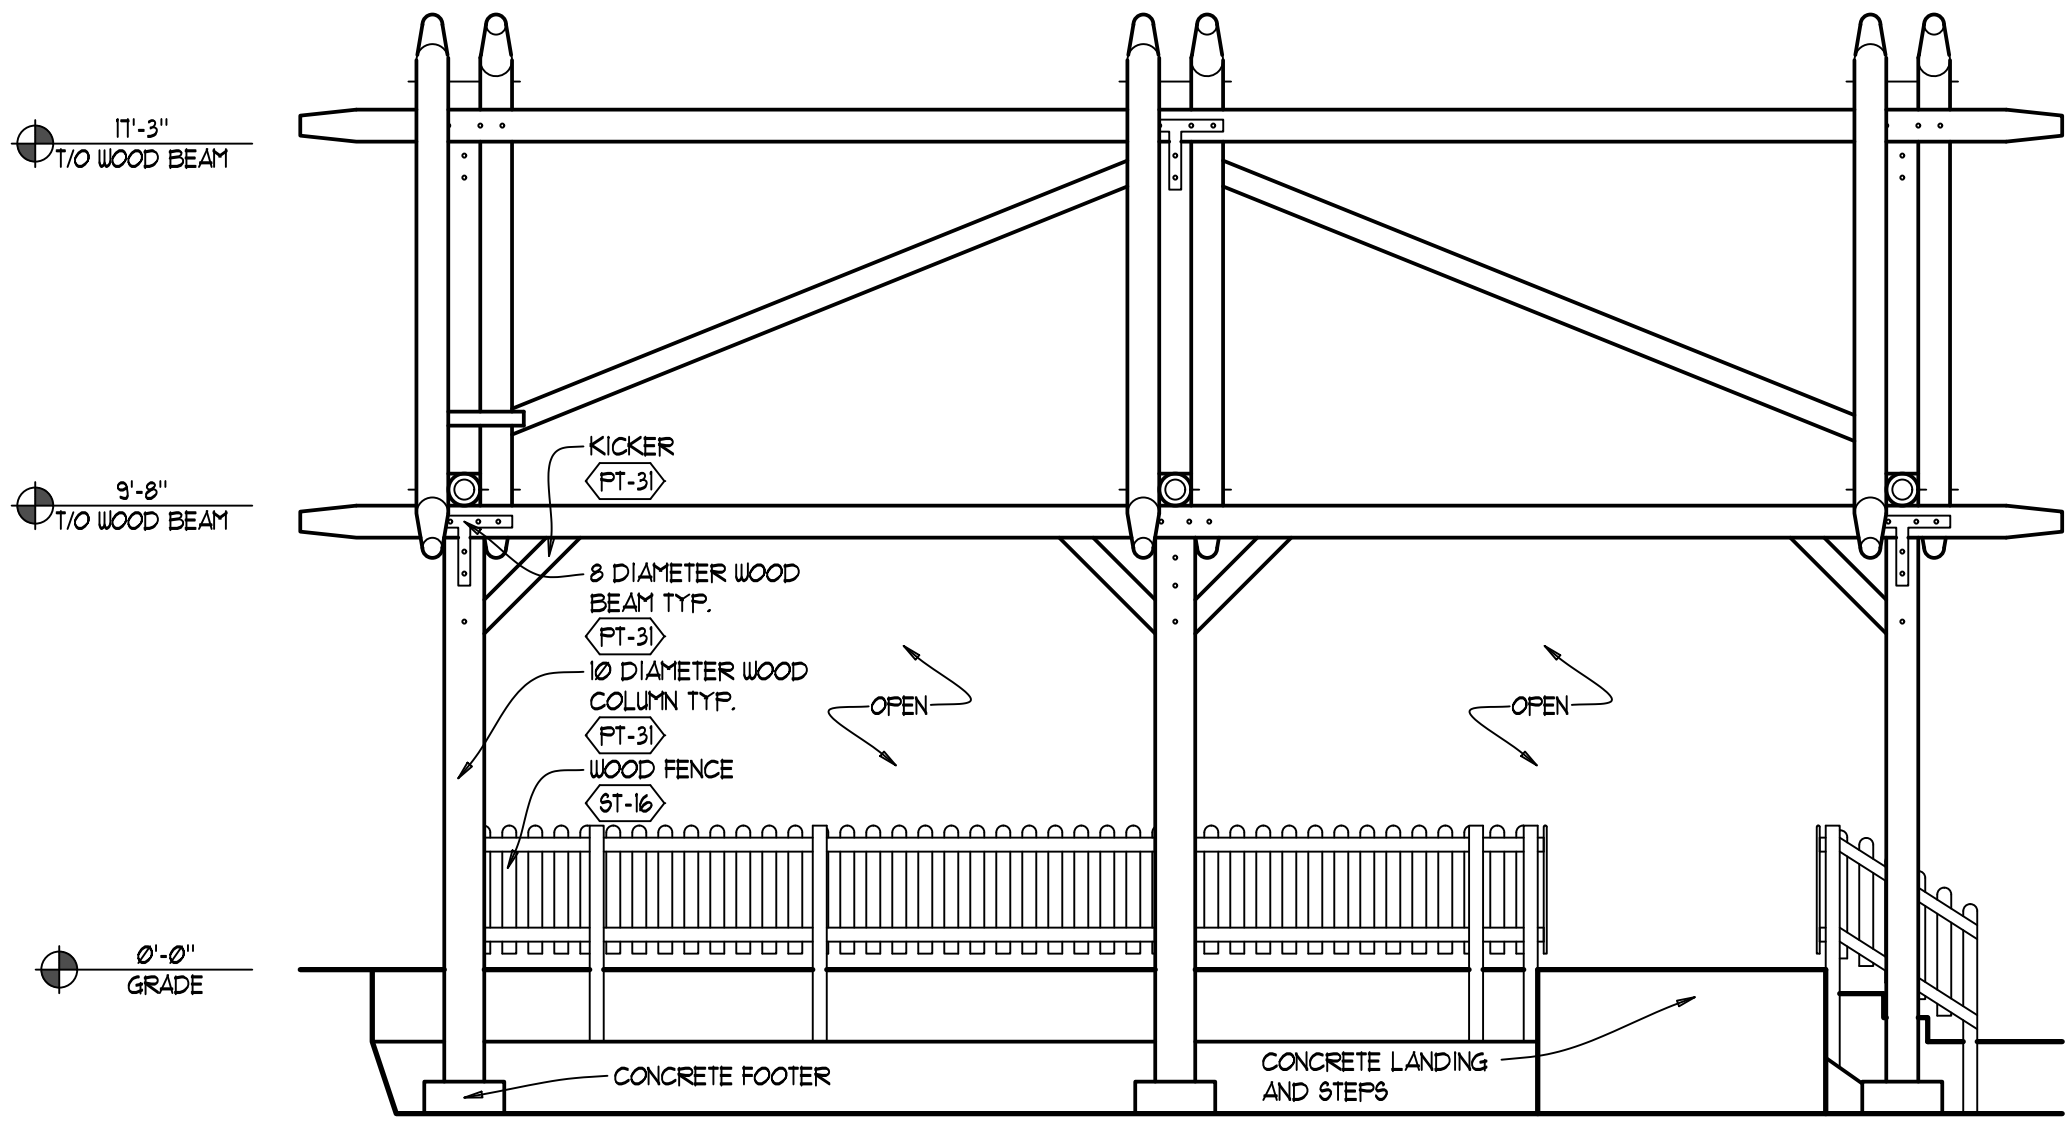

3 WEST ELEVATION
SCALE: 1/4" = 1'-0"

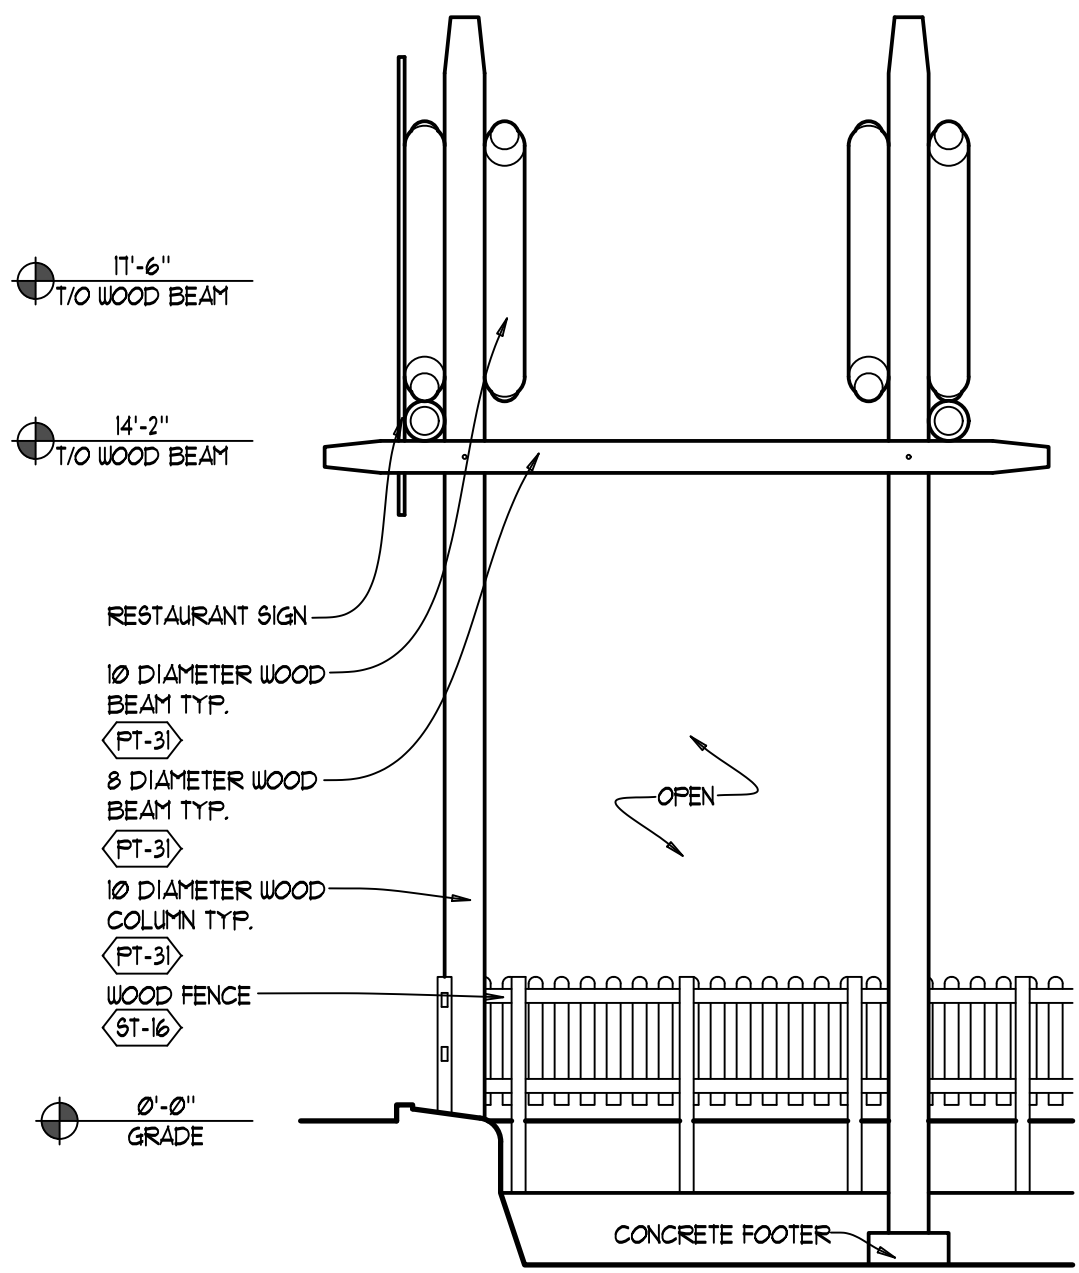

2 WEST ELEVATION
SCALE: 1/4" = 1'-0"

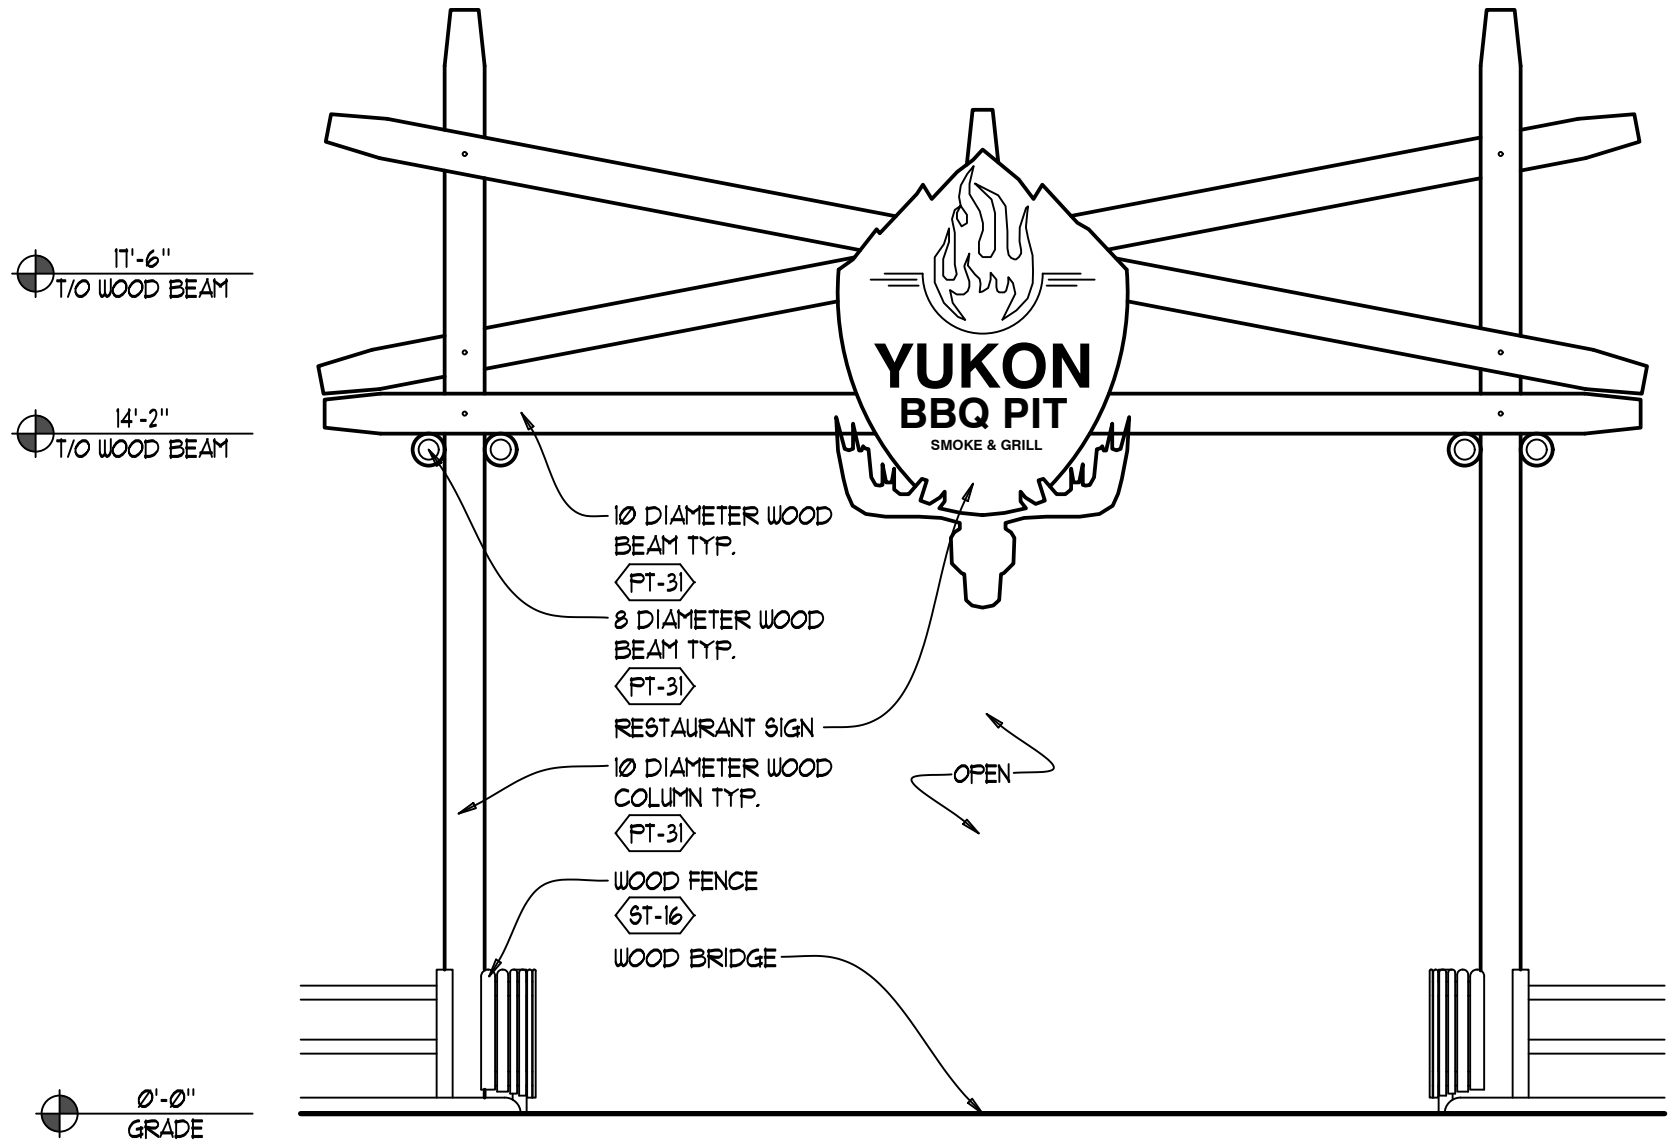

1 NORTH ELEVATION
SCALE: 1/4" = 1'-0"

©Color File US, Incorporated
These documents, their annotations, and the copyrights and trade secrets therein are the confidential and proprietary property of Color File, LP. They shall not be disclosed, displayed, or furnished, in whole or in part, to or by any third party, and they shall not be reproduced, in whole or in part, by any means, by any third party without the prior written consent of Color File, LP. Any violation of these rights shall subject the violator to all legal and equitable remedies available and criminal liability applicable under state and federal laws.

ELEVATIONS

SF GURNEE - STAND ALONE
STRUCTURES EXT. REFRESH

SHEET NO.

A-2.1

X OF X

R S L COMMERCIAL ARCHITECTURE

8827 Bessiech Road
Cincinnati, OH 45236

513.891.9550 PHONE
513.891.9551 FAX

www.rslarch.com

REVISION

DESCRIPTION

SCALE VARIES


DATE 06-05-2016

DRAWN EGB

FILE #25093-1g


Six Flags

Entertainment Corporation

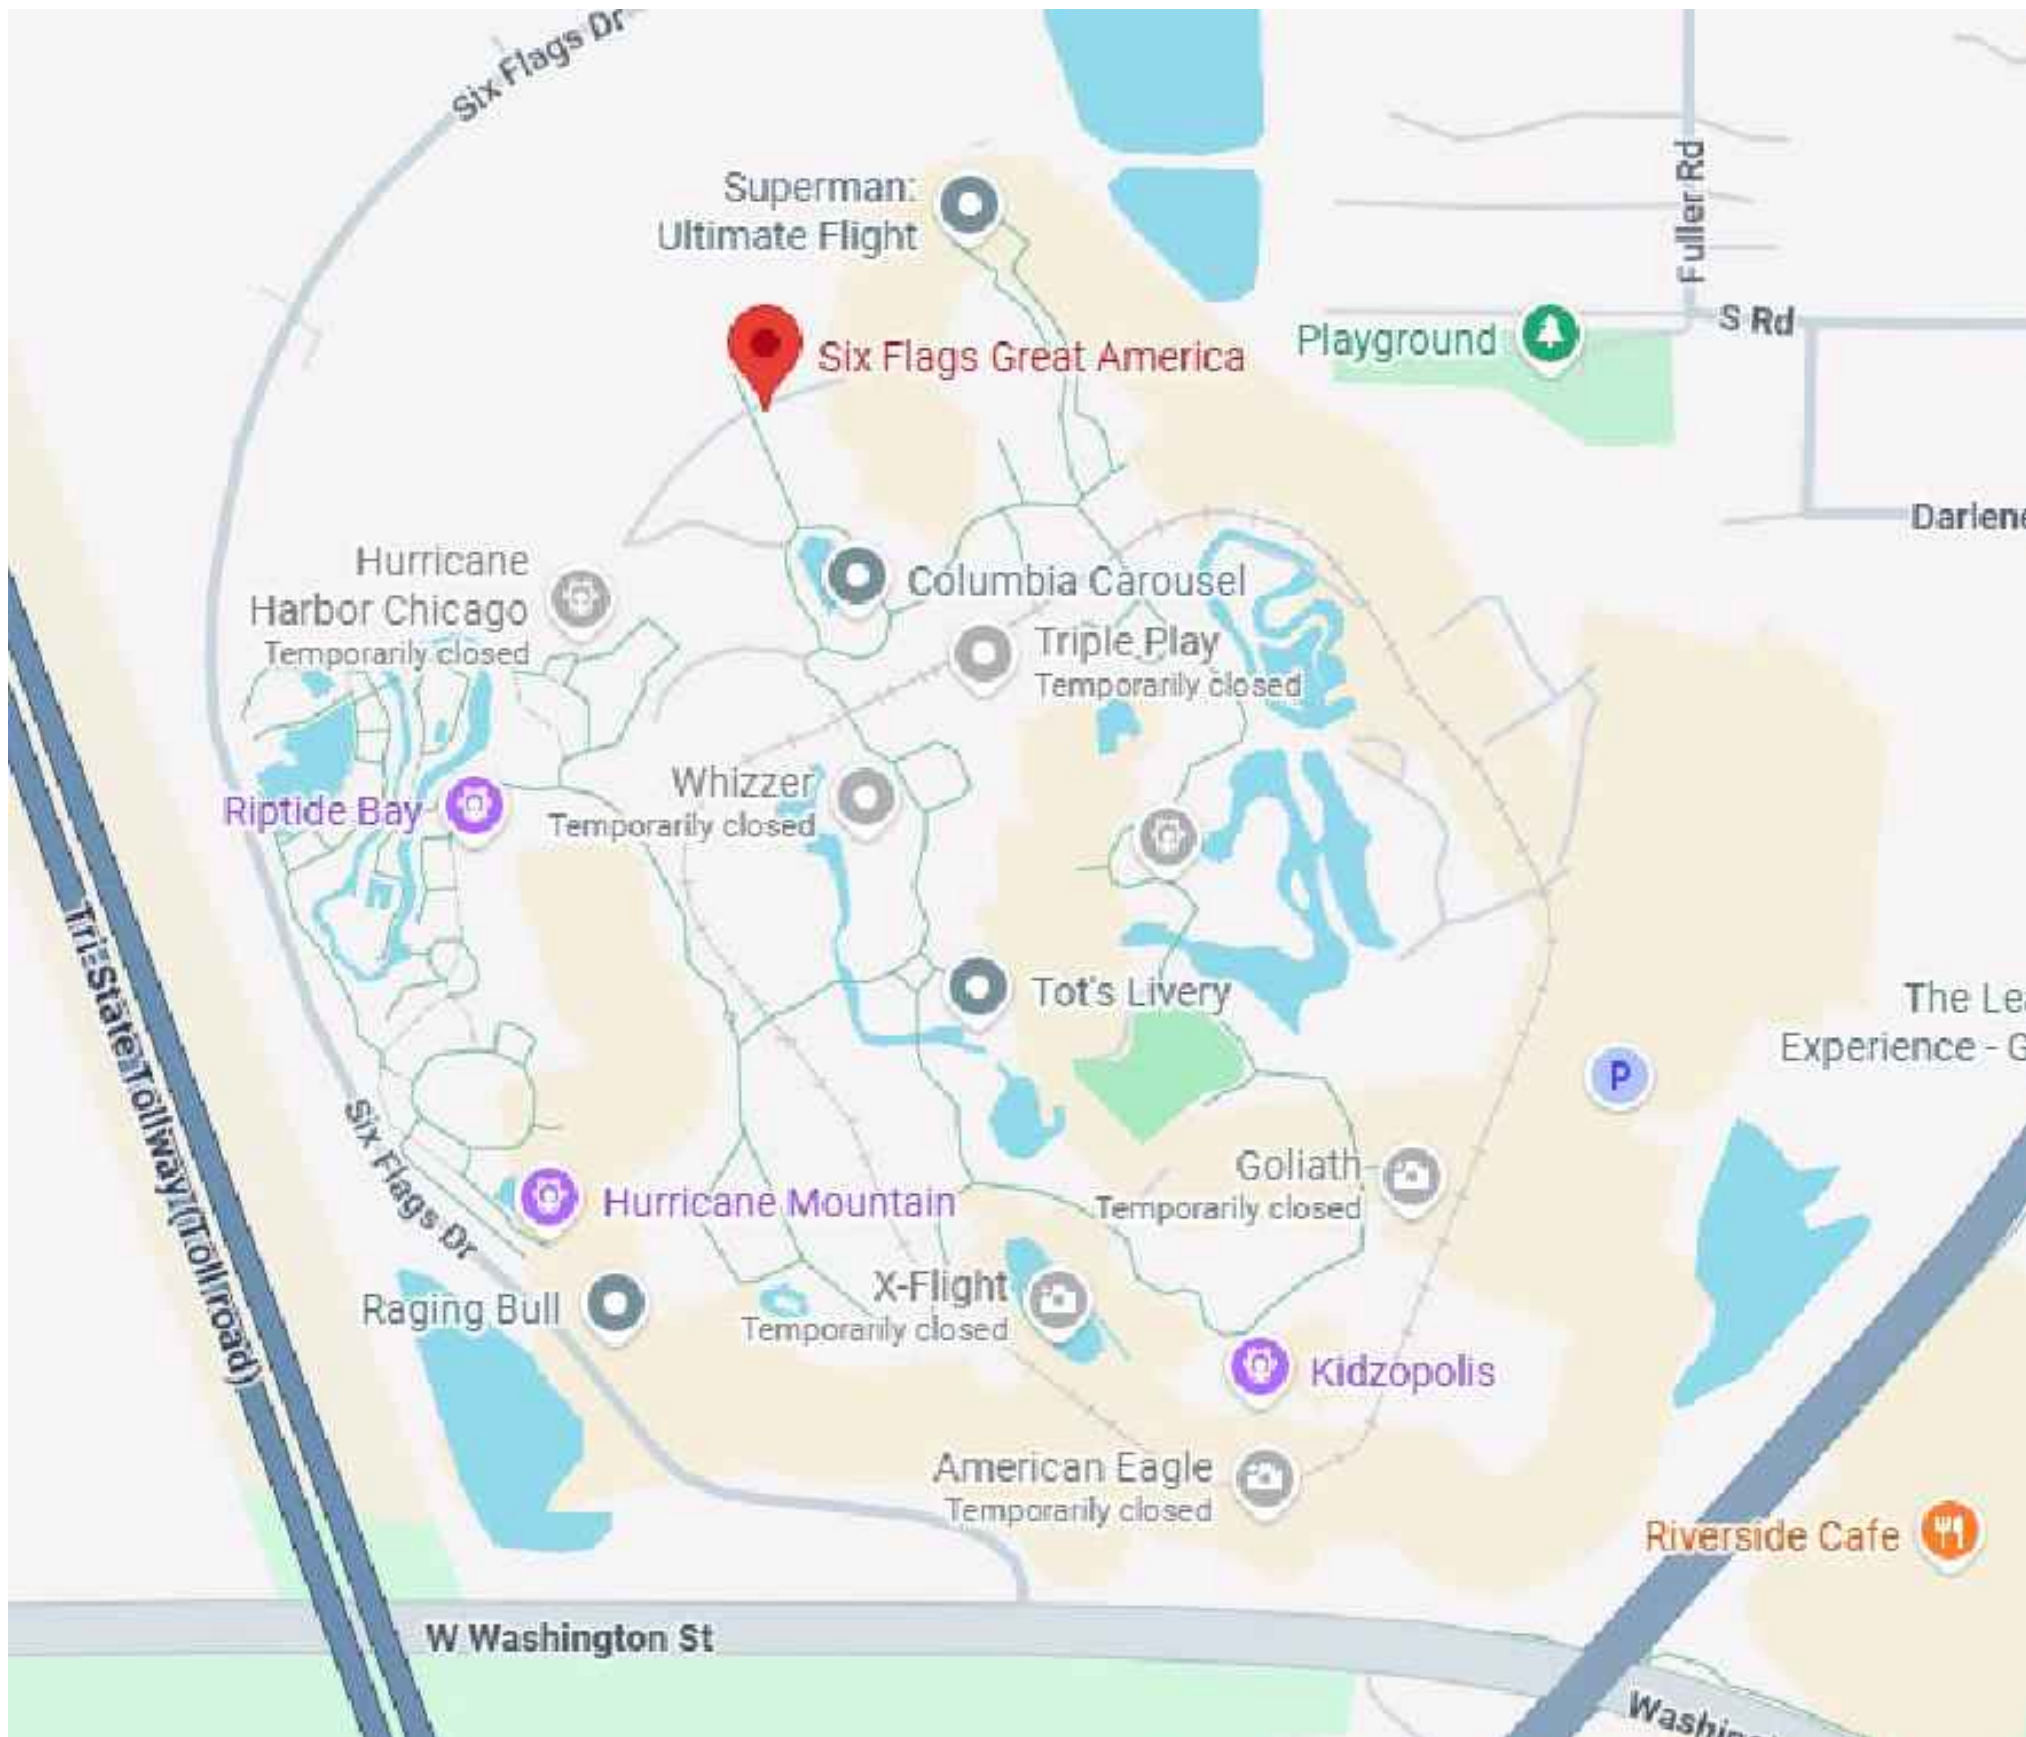

SITE PLAN
NOT TO A SCALE

NORTH

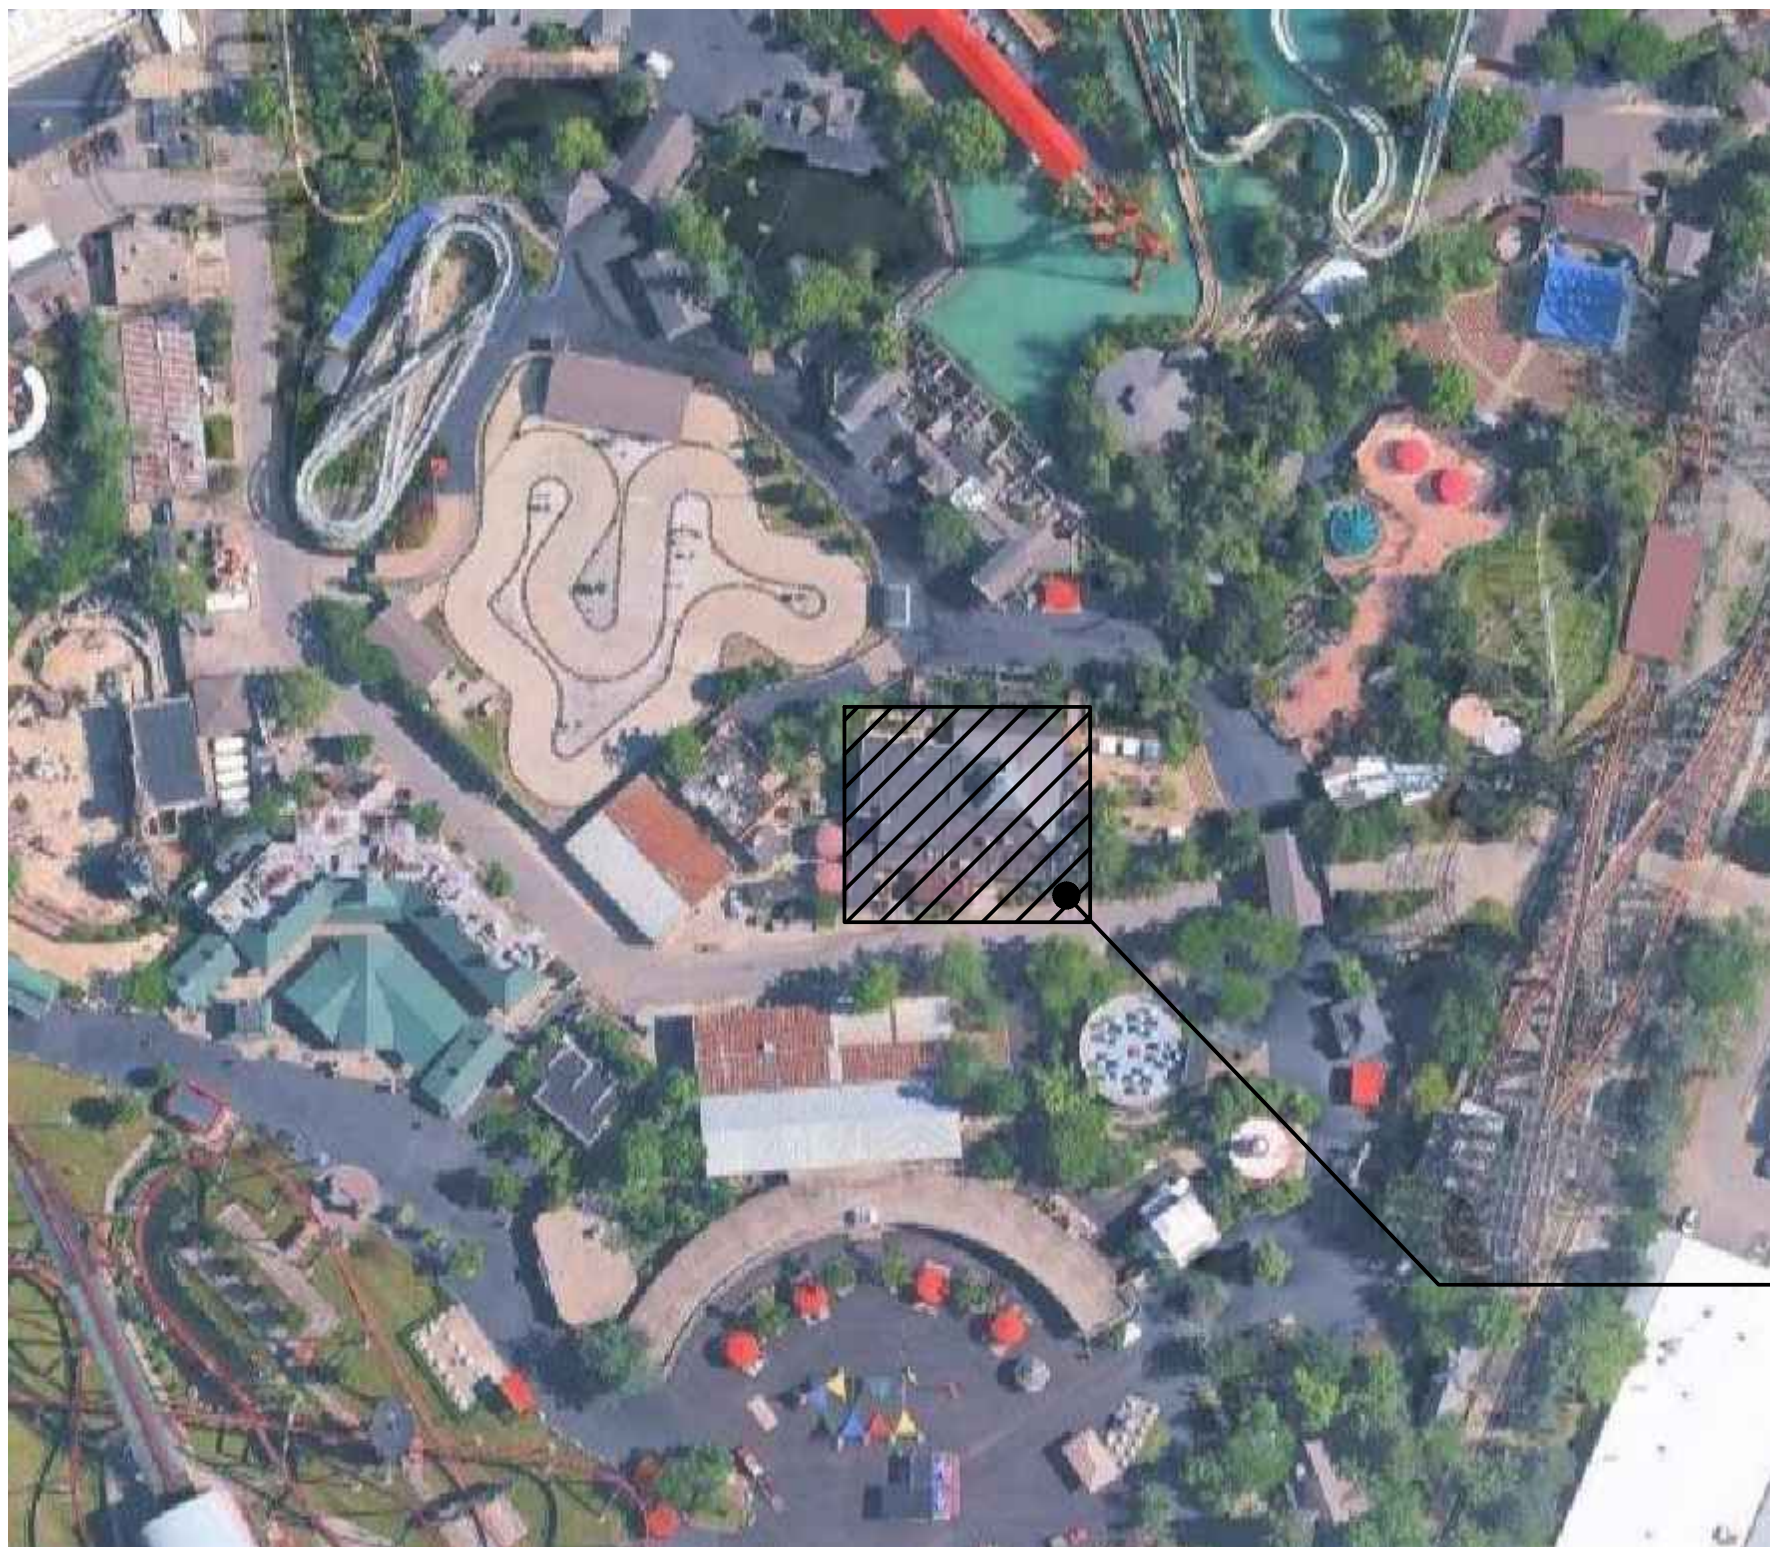

LOCATION PLAN
NOT TO A SCALE

NORTH

PROJECT DEFINITION

PROJECT NAME: SFGM - EXISTING BUILDINGS - YUKON BBQ
PROJECT SCOPE: EXTERIOR BUILDING REFRESH
LOCATION: SIX FLAGS GREAT AMERICA
1 GREAT AMERICA PARKWAY
GURNEE, IL 60031

DRAWING INDEX

ARCHITECTURAL

ISSUE DATE	SHEET NO.	DESCRIPTION
06-05-26	7h-A-CVR	YUKON BBQ - COVER SHEET
06-05-26	7h-A-1.1	YUKON BBQ - PLANS
06-05-26	7h-A-2.1	YUKON BBQ - ELEVATIONS
06-05-26	7h-A-2.2	YUKON BBQ - ELEVATIONS

ISSUE DATES

06-05-2026 ISSUED FOR PERMIT AND CONSTRUCTION



SFGM -
EXISTING BUILDINGS -
YUKON BBQ


ARCHITECT

R S L COMMERCIAL
ARCHITECTURE

8927 Rossash Road
Cincinnati, OH 45236

513-891-9950 PHONE
513-891-9951 FAX


www.rslarch.com

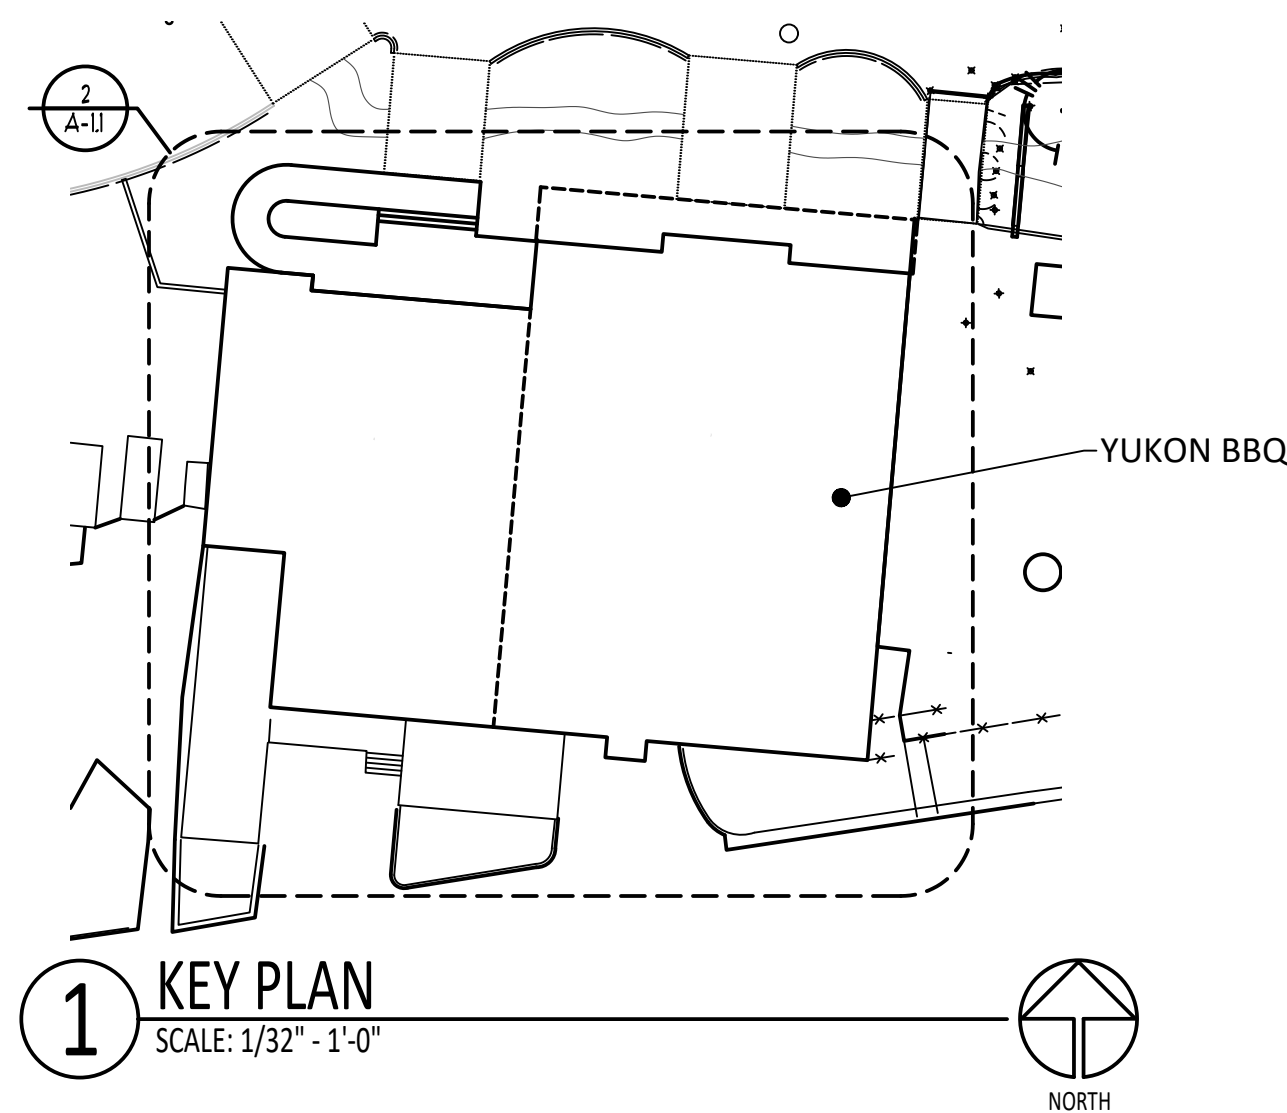


1 KEY PLAN
SCALE: 1/32" - 1'-0"



EXTERIOR SELECTION SCHEDULE						
NO.	MATERIAL TYPE	MANUFACTURER	PRODUCT/MODEL #	COLOR/ FINISH	FINISH NOTES	LOCATION/NOTES
PT-3	EXTERIOR PAINT	SHERWIN WILLIAMS	SW0045	ANTIQUARIAN BROWN		
PT-31	EXTERIOR PAINT	SHERWIN WILLIAMS	SW6335	FIRED BRICK		
PT-32	EXTERIOR PAINT	SHERWIN WILLIAMS	SW6440	COURTYARD		
PT-35	EXTERIOR PAINT	SHERWIN WILLIAMS	SW6911	CONFIDENT YELLOW		
PT-36	EXTERIOR PAINT	SHERWIN WILLIAMS	SW6363	GINGERY		

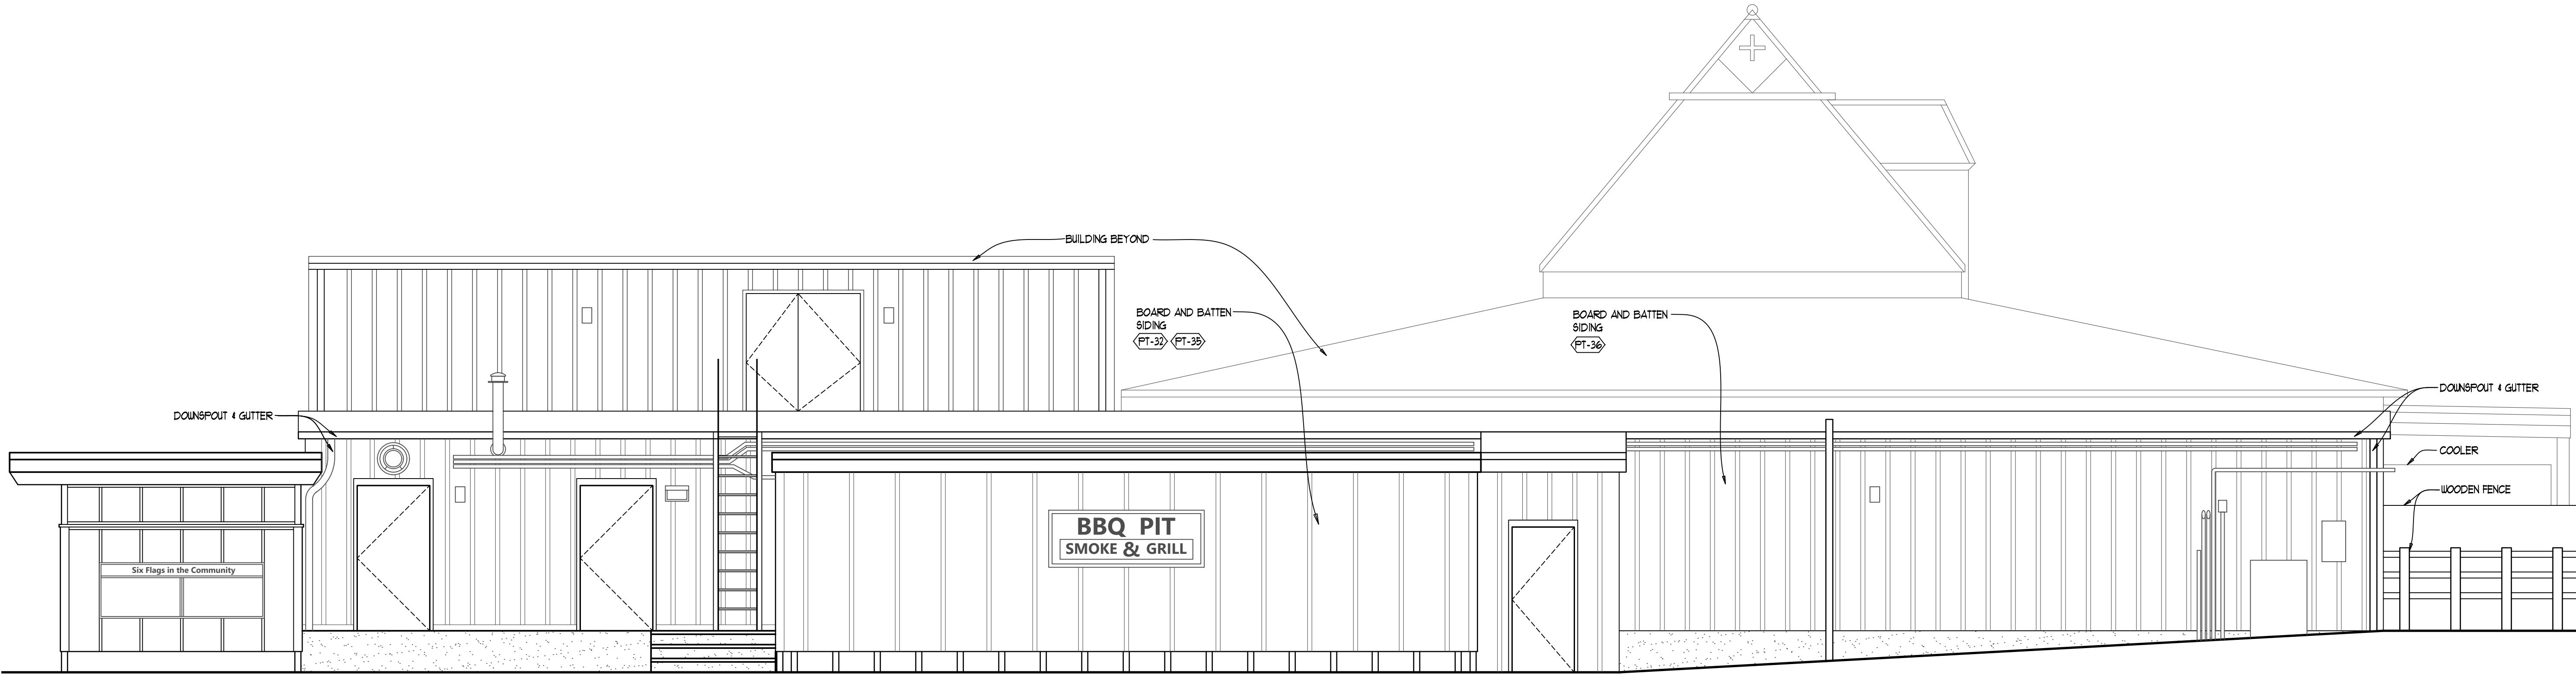

2 ELEVATION
SCALE: 1/4" = 1'-0"

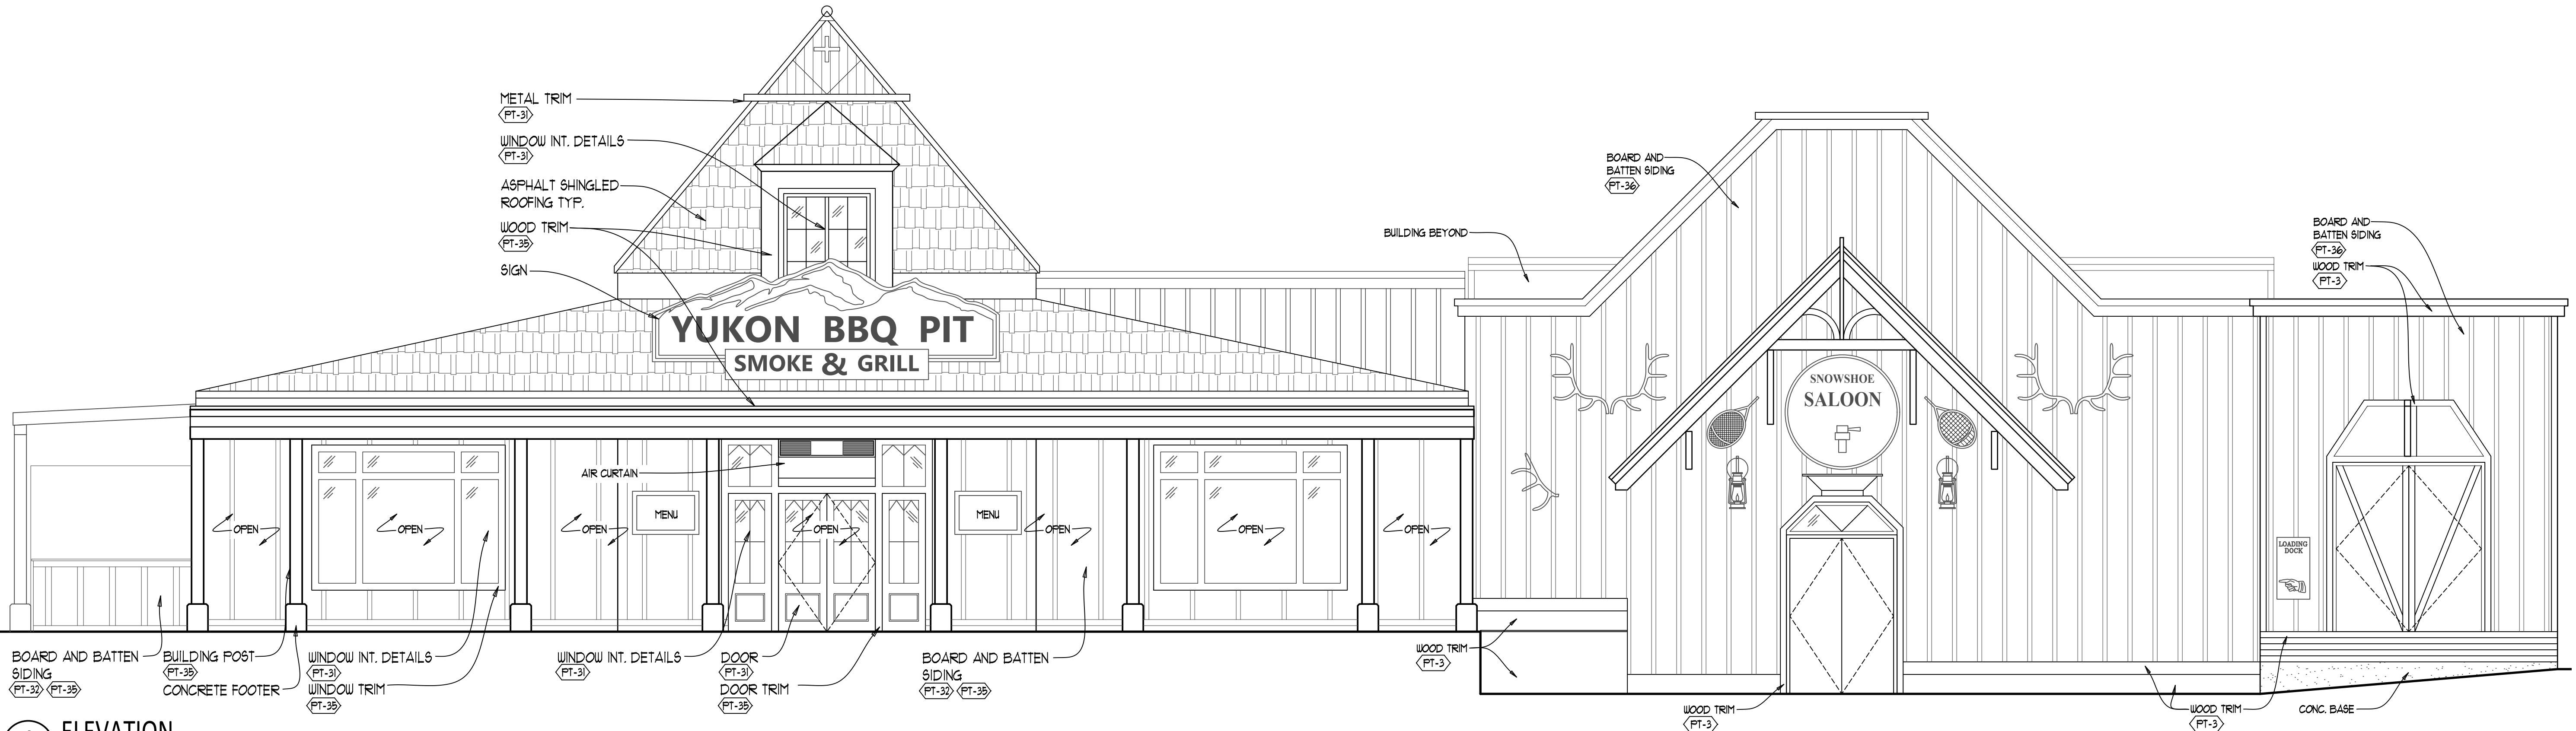

1 ELEVATION
SCALE: 1/4" = 1'-0"

© Cedar Fair LP. All rights reserved.
These documents, their contents, and the copyright and trade secrets therein are the confidential and proprietary property of Cedar Fair, LP. They shall not be disclosed, displayed, or furnished, in whole or in part, to or by any third party, and they shall not be reproduced, in whole or in part, by any means, by any third party without the prior written consent of Cedar Fair, LP. Any violation of these rights shall subject the violator to all legal and equitable remedies available and criminal liability applicable under state and federal laws.

SCALE	VARIABLES
DATE	06-05-2016
DRAWN	XXX/XXX
FILE	725093-Tin

REVISION	DESCRIPTION

R

S

L

COMMERCIAL


ARCHITECTURE

8827 Bessisch Road
Cincinnati, OH 45236
513-891-9500 PHONE
513-891-9951 FAX
www.slararch.com




ELEVATIONS
SF GURNEE - YUKON BBQ EXT. REFRESH

SHEET NO.
A-2.1
1 OF X

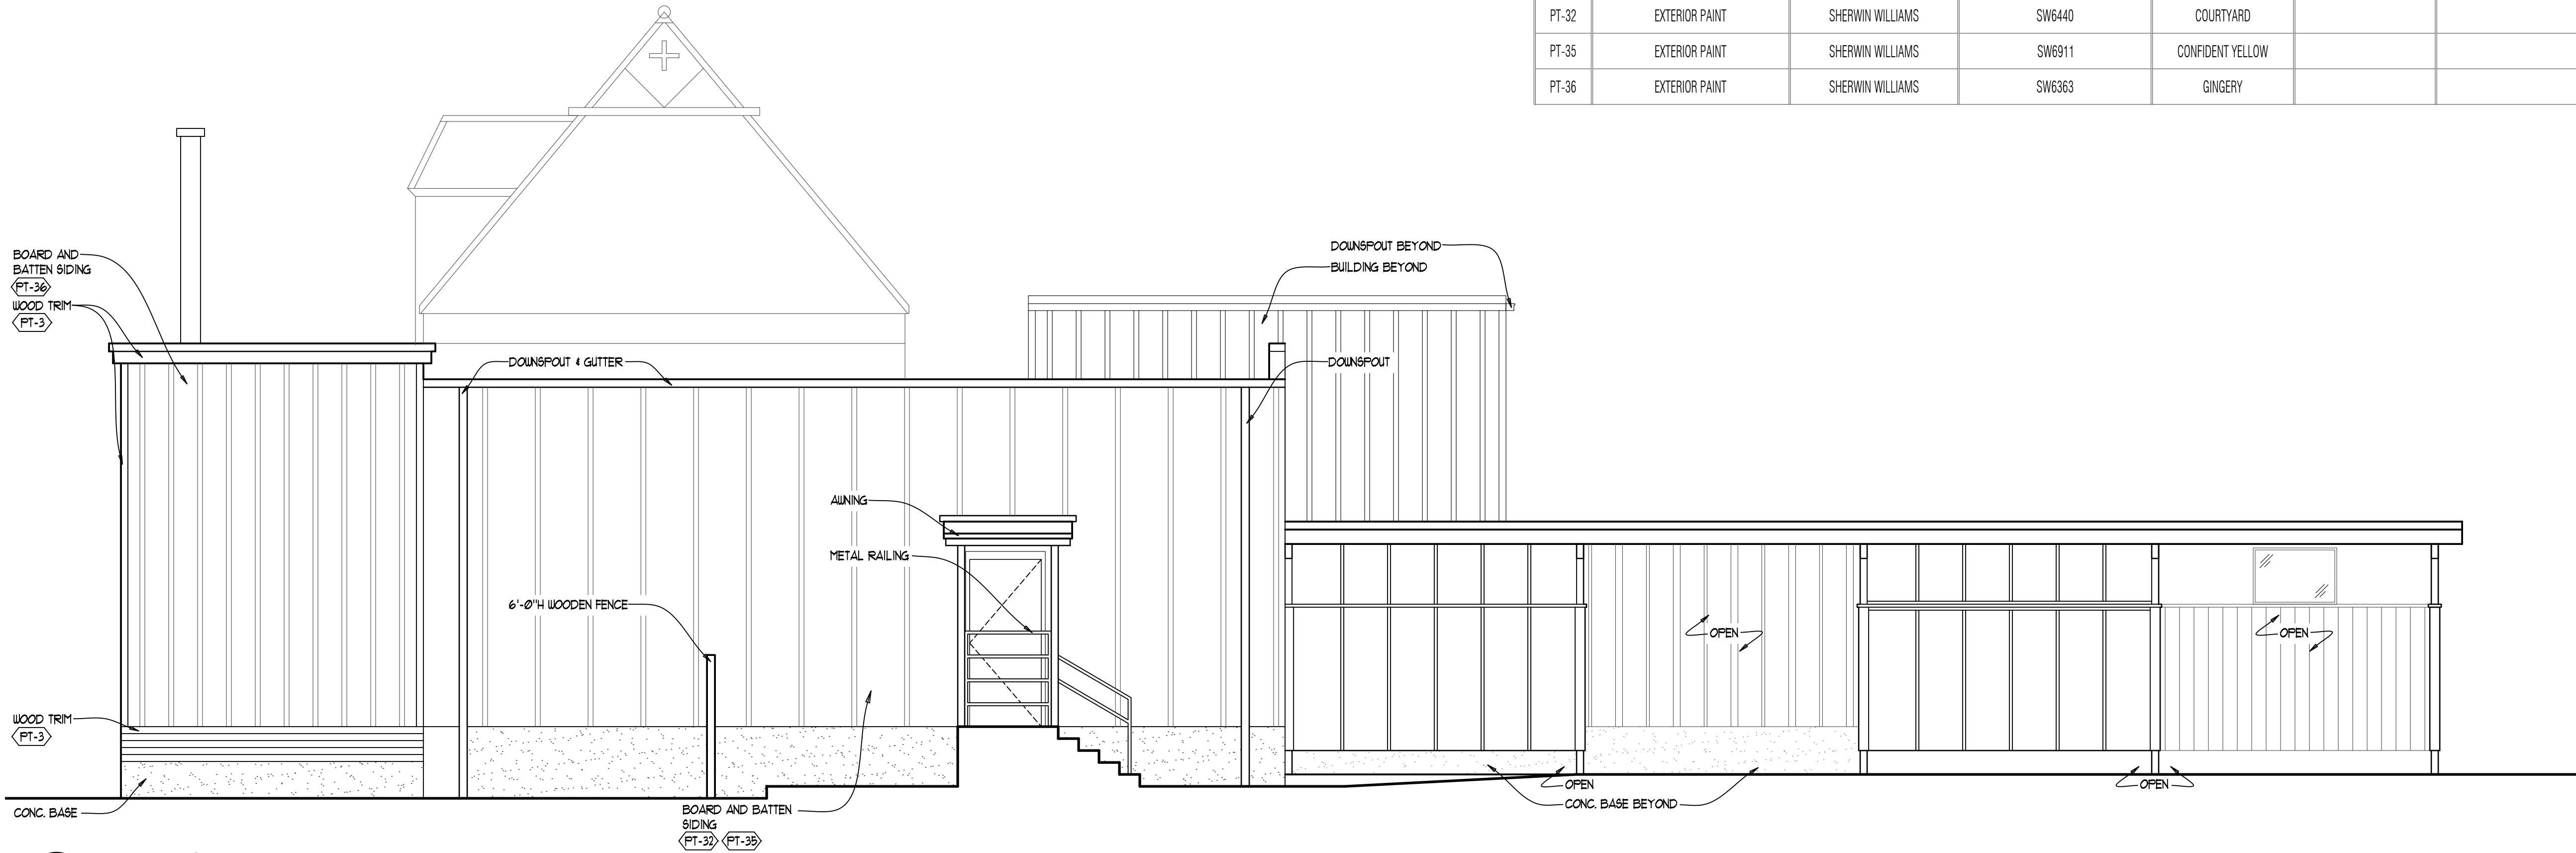


2 ELEVATION
SCALE: 1/4" = 1'-0"

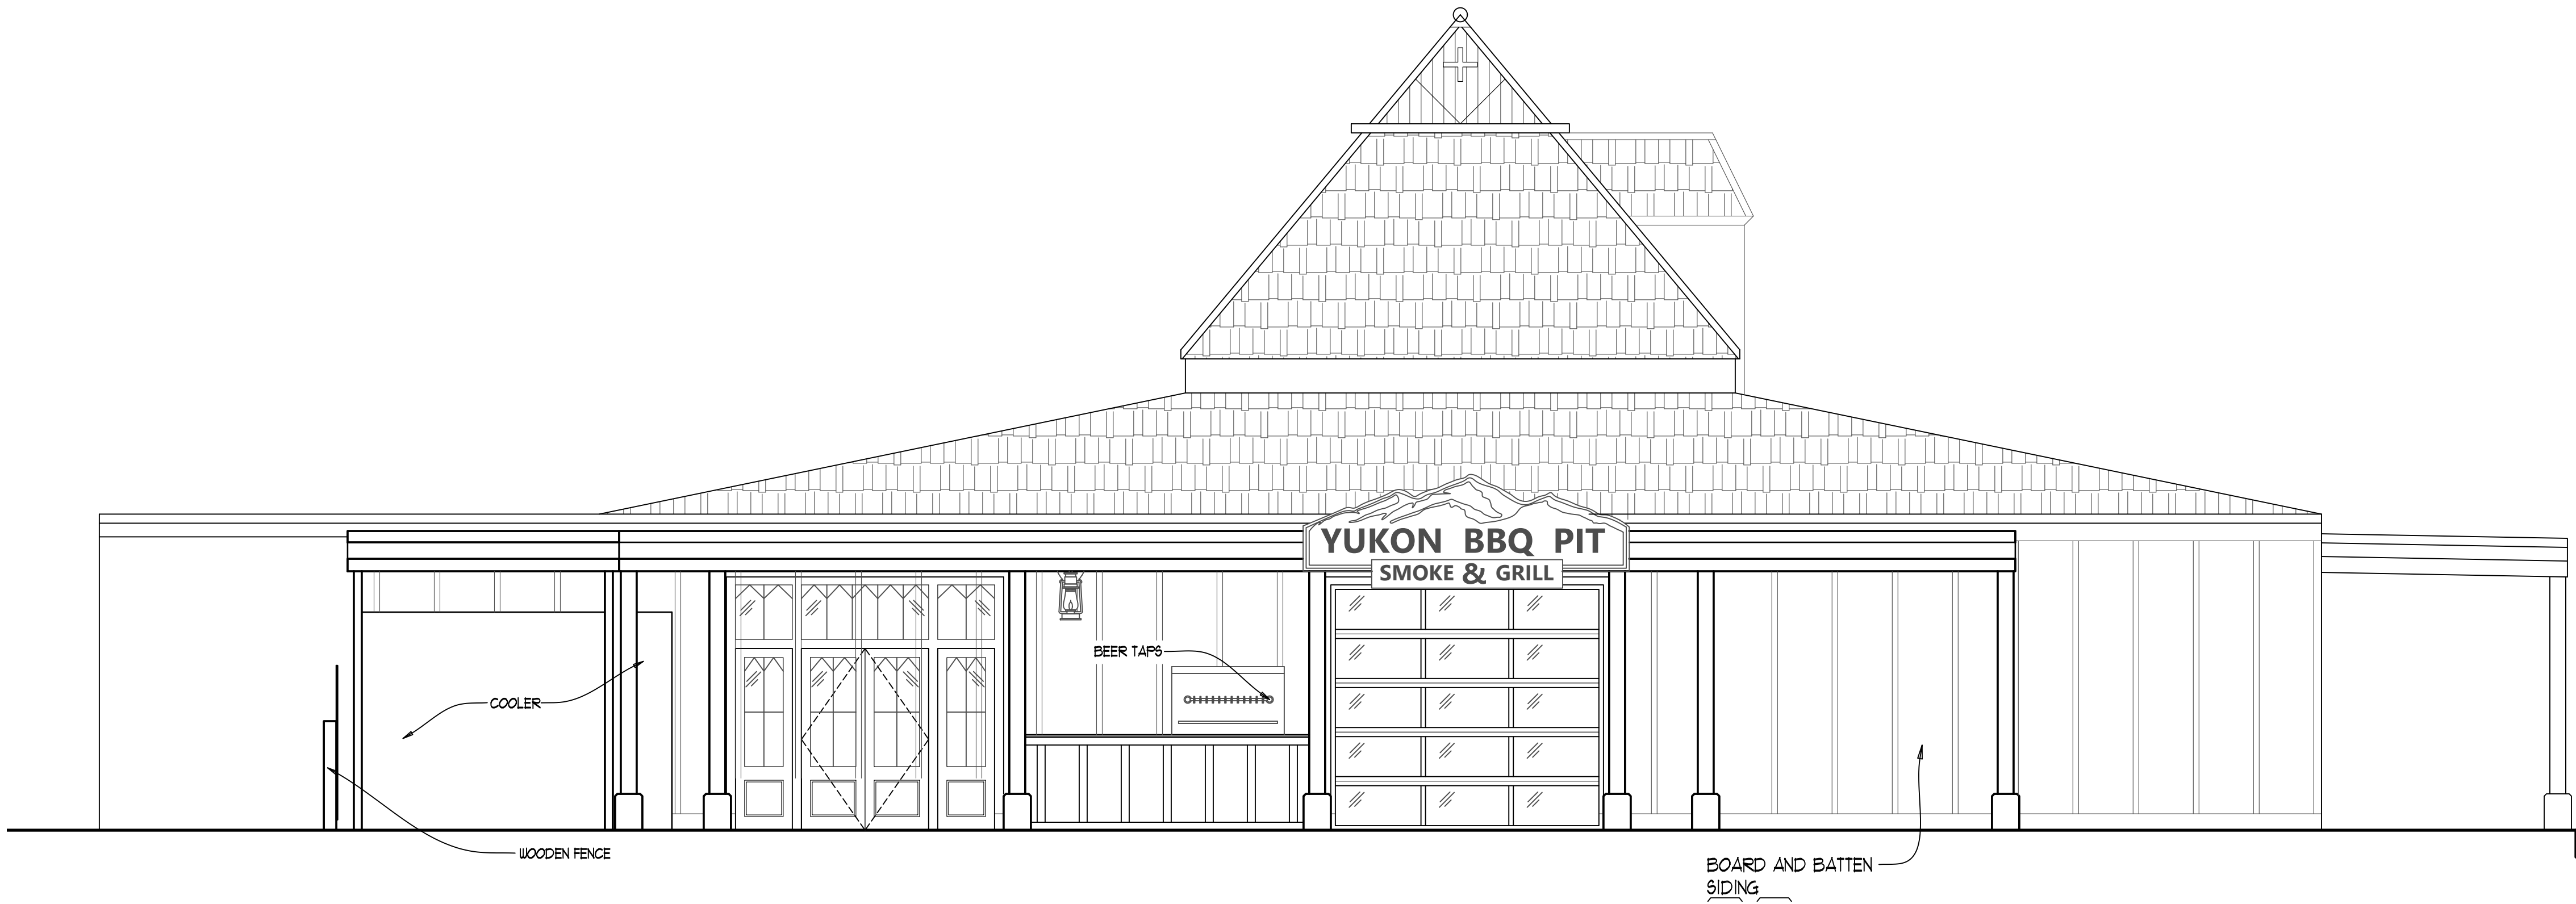

1 ELEVATION
SCALE: 1/4" = 1'-0"

EXTERIOR SELECTION SCHEDULE						
NO.	MATERIAL TYPE	MANUFACTURER	PRODUCT/MODEL #	COLOR/ FINISH	FINISH NOTES	LOCATION/NOTES
PT-3	EXTERIOR PAINT	SHERWIN WILLIAMS	SW0045	ANTIQUARIAN BROWN		
PT-31	EXTERIOR PAINT	SHERWIN WILLIAMS	SW6335	FIRE BRICK		
PT-32	EXTERIOR PAINT	SHERWIN WILLIAMS	SW6440	COURTYARD		
PT-35	EXTERIOR PAINT	SHERWIN WILLIAMS	SW6911	CONFIDENT YELLOW		
PT-36	EXTERIOR PAINT	SHERWIN WILLIAMS	SW6363	GINGERY		

© Cedar Fair LP. Unpublished.
These documents, their contents, and the copyright and trade secrets therein are the confidential and proprietary property of Cedar Fair, LP. They shall not be disclosed, displayed, or furnished, in whole or in part, to or by any third party, and they shall not be reproduced, in whole or in part, by any means, by any third party without the prior written consent of Cedar Fair, LP. Any violation of these rights shall subject the violator to all legal and equitable remedies available and criminal liability applicable under state and federal laws.

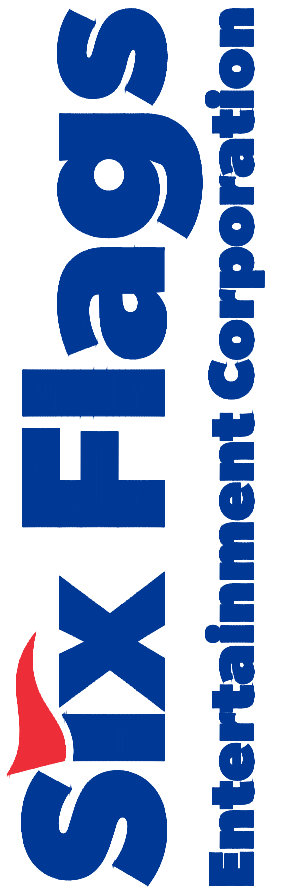

ELEVATIONS
SF GURNEE - YUKON BBQ
EXT. REFRESH

SHEET NO.
A-22
1 OF X

RS
L
ARCHITECTURE

8827 Bessiech Road
Cincinnati, OH 45236
513.891.9500 PHONE
513.891.9521 FAX
www.rslarch.com

REVISION	DESCRIPTION

SCALE	VARIABLES
DATE	06-05-2016
DRAWN	XXX/XXX
FILE	P250933-1.in